QuanticsPH

DESIGN & DOCUMENTATION


QuanticsPH • PRELIMINARY

REVISION

No.	DATE	DESCRIPTION	ISS. BY
A	2026-11-20	Issued for design review	QS



STREET VIEW (ARTIST'S IMPRESSION) - SEE WD-17

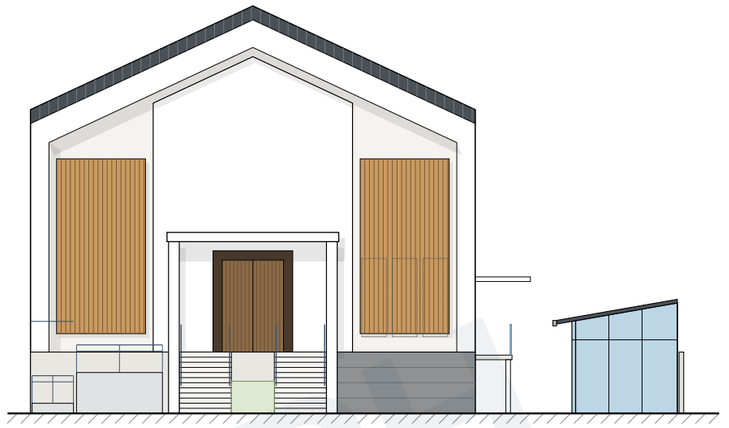

FRONT (STREET) ELEVATION 1 : 200 - SEE WD-11

PROPOSED CHURCH BUILDING

Hagonoy - Paombong Road, Hagonoy, Bulacan

THE PROJECT

- NEW CHURCH 14.5 x 15.0 m ON THE FRONT PART OF THE LOT (OPTION B), WITH A MEZZANINE OVER THE FRONT BAY.
- WAKE ROOM 3.0 x 6.0 m ON THE RIGHT WALL, PARKING FOR 10 CARS INCLUDING 1 PWD SLOT.
- TWIN ENTRANCE STAIR + LANDING / TERRACE AT +2.00, PWD RAMP ON THE LEFT, STRAIGHT SIDE STAIR.
- EXISTING CHURCH AND TOILET AT THE REAR ARE KEPT; PROPOSED TOILET AT THE REAR RIGHT.
- FLOOR PLAN LAYOUT FOLLOWS THE CLIENT'S REVIT MODEL; EXTERIOR IS THE APPROVED NEW DESIGN.

DRAWING REGISTER

NO.	DRAWING NAME	ISSUE	DESCRIPTION	DATE
WD-01	COVER PAGE	A	Issued for design review	2026-11-20
WD-02	CONSTRUCTION LEGEND	A	Issued for design review	2026-11-20
WD-03	ACCESSIBILITY (BP 344)	A	Issued for design review	2026-11-20
WD-04	SITE DEVELOPMENT PLAN	A	Issued for design review	2026-11-20
WD-05	SLAB PLAN	A	Issued for design review	2026-11-20
WD-06	GROUND FLOOR	A	Issued for design review	2026-11-20
WD-07	MEZZANINE FLOOR	A	Issued for design review	2026-11-20
WD-08	ROOF PLAN	A	Issued for design review	2026-11-20
WD-09	SECTION A-A	A	Issued for design review	2026-11-20
WD-10	SECTION B-B	A	Issued for design review	2026-11-20
WD-11	ELEVATIONS - FRONT	A	Issued for design review	2026-11-20
WD-12	ELEVATIONS - SIDES + REAR	A	Issued for design review	2026-11-20
WD-13	ELECTRICAL PLAN - GROUND	A	Issued for design review	2026-11-20
WD-14	ELECTRICAL PLAN - MEZZANINE	A	Issued for design review	2026-11-20
WD-15	INTERIORS - STAGE	A	Issued for design review	2026-11-20
WD-16	DETAILS - STAIRS + RAMP	A	Issued for design review	2026-11-20
WD-17	3D PERSPECTIVE - STREET VIEW	A	Issued for design review	2026-11-20
WD-18	3D PERSPECTIVES - REAR + INTERIORS	A	Issued for design review	2026-11-20

PROJECT SUMMARY

ITEM	VALUE
GROUND FLOOR (OUT TO OUT)	217.5 m²
MEZZANINE	75.0 m²
TOTAL FLOOR AREA	292.5 m²
WAKE ROOM	18.0 m²
FLOOR LEVEL (SSL)	+2.00 ABOVE NGL
EAVE / RIDGE	+9.05 / +12.43
TOP OF THE FRONT FRAME	+13.28
PARKING	10 SLOTS, 1 PWD

CONSTRUCTION (MODEL)

ITEM	TYPE
FOUNDATION	PAD FOOTINGS
FRAME	RC COLUMNS + BEAMS
FLOORS	RC SLAB 125
WALLS	150 CHB + PLASTER
PARTITIONS	GYPSUM ON STEEL STUD
ROOF	METAL SHEET, 25° GABLE
CEILING	GYPSUM, SLOPED
STRUCTURE	BY THE ENGINEER

NOTE: PRELIMINARY SET FOR DESIGN REVIEW, PREPARED BY QuanticsPH (DRAFTING + DOCUMENTATION).

NOT FOR CONSTRUCTION OR PERMIT. ARCHITECTURAL AND ENGINEERING DESIGN TO BE CHECKED, SIGNED AND SEALED BY LICENSED PROFESSIONALS.

ISSUED FOR

DESIGN REVIEW

QuanticsPH design & documentation

QuanticsPH DESIGN & DOCUMENTATION - www.quanticsph.com
ALL DESIGN, CONSTRUCTION METHODS & MATERIALS TO BE IN ACCORDANCE WITH:
- NATIONAL BUILDING CODE OF THE PHILIPPINES (PD 1096) - NSCP - PEC - RNPCP
- FIRE CODE (RA 9514) - ACCESSIBILITY LAW (BP 344) - MANUFACTURERS' SPECIFICATIONS
DIMENSIONS ARE SUBJECT TO SITE MEASUREMENT & VERIFICATION.
DO NOT SCALE OFF THIS DRAWING. PRELIMINARY - NOT FOR CONSTRUCTION.

- PROJECT

PROPOSED CHURCH BUILDING

Hagonoy-Paombong Road, Hagonoy, Bulacan

- DRAWING TITLE

COVER PAGE

- CLIENT

-

- DRAWN

QuanticsPH

- SCALE

As indicated @ A3

- DATE

2026-11-20

- PROJECT NO.

QS-2026-02

- DRAWING NO.

WD-01

rev. A

QuanticsPH

DESIGN & DOCUMENTATION

STANDARD NOTES SHEET

GENERAL NOTES FOR THIS SET. THE SPECIFICATIONS OF THE DESIGN PROFESSIONALS AND THE APPROVED PERMIT DRAWINGS GOVERN.

QuanticsPH • PRELIMINARY

GENERAL SYMBOLS LEGEND

SYMBOL	DESCRIPTION	SYMBOL	DESCRIPTION
NGL	NATURAL GROUND LEVEL (0.00)	CHB	CONCRETE HOLLOW BLOCK
SSL	STRUCTURAL SLAB LEVEL (+2.00)	RC	REINFORCED CONCRETE
MZ	MEZZANINE FLOOR LEVEL (+6.25)	GWB	GYPSUM WALL BOARD
TOB	TOP OF BEAM / EAVE (+9.05)	FC	FIBRE CEMENT BOARD
AFF	ABOVE FINISHED FLOOR	DS	DOWNSPOUT
D-01	DOOR MARK	W-01	WINDOW MARK
F1	FLOOR FINISH TAG	PT01	FINISH TAG (SCHEDULES)
UP / DN	DIRECTION OF STAIR / RAMP	PWD	PERSON WITH DISABILITY
R / T	RISER / TREAD	TYP.	TYPICAL
N.T.S.	NOT TO SCALE	U.N.O.	UNLESS NOTED OTHERWISE

1.0 GENERAL

- ALL WORK IS TO FOLLOW THE NATIONAL BUILDING CODE OF THE PHILIPPINES (PD 1096) AND ITS IRR, THE NATIONAL STRUCTURAL CODE OF THE PHILIPPINES (NSCP), THE PHILIPPINE ELECTRICAL CODE (PEC), THE REVISED NATIONAL PLUMBING CODE, THE FIRE CODE (RA 9514) AND THE ACCESSIBILITY LAW (BP 344).
- THIS SET IS A PRELIMINARY DESIGN-REVIEW SET. IT IS NOT FOR CONSTRUCTION OR PERMIT UNTIL CHECKED, SIGNED AND SEALED BY THE LICENSED ARCHITECT AND ENGINEERS OF RECORD.
- DO NOT SCALE OFF THE DRAWINGS. WRITTEN DIMENSIONS GOVERN. CHECK ALL DIMENSIONS AND LEVELS ON SITE BEFORE WORK STARTS AND REPORT ANY DIFFERENCE.
- THE LOT LINES, EXISTING BUILDINGS AND TREES ARE TAKEN FROM THE CLIENT'S AERIAL MARK-UP AND CAD FILE, NOT FROM A SURVEY.

2.0 SETTING OUT

- SET THE CHURCH OUT FROM THE GRID LINES: GRIDS 1 TO 4 AT 4750 / 4750 / 4700, GRIDS D TO A AT 4800 / 4900 / 4800.
- THE LEFT WALL (GRID 1) IS A FIREWALL ON THE LOT LINE. CONFIRM THE LOT LINE WITH A GEODETIC SURVEY BEFORE SETTING OUT.

3.0 STRUCTURE

- STRUCTURAL DESIGN, SIZES AND REINFORCEMENT OF FOOTINGS, COLUMNS, BEAMS, SLABS, STAIRS, RAMP AND ROOF FRAMING ARE BY THE STRUCTURAL ENGINEER. SIZES ON THIS SET ARE FROM THE CLIENT'S REVIT MODEL AND ARE FOR COORDINATION ONLY.
- THE CHURCH IS NARROWER THAN IN THE MODEL (14.5 M, WAS 18.0 M): THE FRAME IS TO BE RE-CHECKED FOR THE NEW SPANS.

4.0 WALLS + FINISHES

- EXTERIOR WALLS: 150 CHB WITH 20 PLASTER ON BOTH FACES, ELASTOMERIC PAINT. PARTITIONS ON THE MEZZANINE: 125 GYPSUM BOARD ON STEEL STUD.
- FINISHES ARE LISTED ON THE SCHEDULES (WD-06, WD-07, WD-11, WD-15). COLOURS AND PRODUCTS ARE TO BE APPROVED FROM SAMPLES.

5.0 ROOF + DRAINAGE

- METAL ROOF ON PURLINS WITH INSULATION, PITCH 25 DEGREES. BOX GUTTER BEHIND THE FIREWALL PARAPET, EAVE GUTTER ON THE RIGHT SIDE, DOWNSPOUTS TO THE SITE DRAINAGE.
- ALL FLAT SLABS (CANOPIES, LANDINGS) ARE TO BE WATERPROOFED AND LAID TO FALL.

6.0 STAIRS, RAMP, RAILINGS

- RISERS AND TREADS ARE UNIFORM WITHIN EACH FLIGHT. STAIRS AND THE RAMP HAVE NON-SLIP FINISHES.
- EVERY OPEN EDGE ABOVE THE GROUND HAS A GUARD RAIL AT LEAST 1070 HIGH (MEZZANINE EDGE, STAIR OPENING, TERRACE, LANDINGS). HANDRAILS ON STAIRS AT 900.
- THE PWD RAMP, PARKING SLOT AND ROUTE ARE TO COMPLY WITH BP 344: SEE WD-03.

7.0 FIRE SAFETY

- EXIT DOORS OPEN IN THE DIRECTION OF EXIT. EXIT SIGNS AND EMERGENCY LIGHTS AS ON WD-13 / WD-14. FIRE PROTECTION AND EXIT CAPACITY ARE TO BE CHECKED AGAINST THE FIRE CODE BY THE DESIGN PROFESSIONALS.

8.0 ELECTRICAL + MECHANICAL

- ELECTRICAL WORK TO THE PEC, DESIGNED AND SEALED BY A PROFESSIONAL ELECTRICAL ENGINEER. FIXTURE TYPES ON WD-13 / WD-14 ARE FROM THE CLIENT'S MODEL.
- AIR-CONDITIONING AND VENTILATION UNITS IN THE MODEL ARE NOT DRAWN IN THIS ISSUE.

9.0 EXISTING BUILDINGS

- THE EXISTING CHURCH AND TOILET AT THE REAR ARE KEPT. PROTECT THEM DURING THE WORKS. THE LINK THROUGH DOOR D-03 DEPENDS ON THE FLOOR LEVEL OF THE EXISTING CHURCH, WHICH IS TO BE MEASURED.

REVISION

No.	DATE	DESCRIPTION	ISS. BY
A	2026-11-20	Issued for design review	QS

ISSUED FOR

DESIGN REVIEW

QuanticsPH design & documentation

QuanticsPH DESIGN & DOCUMENTATION :: www.quanticsph.com
ALL DESIGN, CONSTRUCTION METHODS & MATERIALS TO BE IN ACCORDANCE WITH:
- NATIONAL BUILDING CODE OF THE PHILIPPINES (PD 1096) - NSCP - PEC - RNPCP
- FIRE CODE (RA 9514) - ACCESSIBILITY LAW (BP 344) - MANUFACTURERS' SPECIFICATIONS
DIMENSIONS ARE SUBJECT TO SITE MEASUREMENT & VERIFICATION.
DO NOT SCALE OFF THIS DRAWING. PRELIMINARY - NOT FOR CONSTRUCTION.

- PROJECT

PROPOSED CHURCH BUILDING

Hagonoy-Paombong Road, Hagonoy, Bulacan

- DRAWING TITLE

CONSTRUCTION LEGEND

- CLIENT

-

- DRAWN

QuanticsPH

- SCALE

N.T.S. @ A3

- DATE

2026-11-20

- PROJECT NO.

QS-2026-02

- DRAWING NO.

WD-02

rev. A

QuanticsPH • PRELIMINARY
QuanticsPH • PRELIMINARY
QuanticsPH • PRELIMINARY

QuanticsPH

DESIGN & DOCUMENTATION

ACCESSIBILITY CHECK SHEET - BP 344


A CHECK OF THIS DESIGN AGAINST THE MAIN DIMENSIONS OF THE BP 344 IRR. NOT A COMPLIANCE CERTIFICATE.

REVISION

No.	DATE	DESCRIPTION	ISS. BY
A	2026-11-20	Issued for design review	QS

PROJECT CHECK

NO.	ITEM	BP 344 IRR (ORIGINAL)	THIS DESIGN	STATUS
1	RAMP CLEAR WIDTH	1.20 m MIN.	1.35 m BETWEEN THE SIDE WALLS	OK, DETAIL THE CURBS
2	RAMP GRADIENT	NOT STEEPER THAN 1:12	1:12 (667 RISE IN 8.0 m)	AT THE LIMIT - SEE NOTE A
3	RAMP RUN LENGTH	6.0 m MAX. BETWEEN LANDINGS	8.0 m PER RUN, 3 RUNS	NOT MET - TO REVISE
4	RAMP LANDINGS	1.50 m MIN. LENGTH	1.50 m	OK
5	LEVEL AREA, TOP + BOTTOM	1.80 m MIN.	TOP: TERRACE; BOTTOM: 1.8 m AT THE PWD BAY	OK, KEEP CLEAR
6	RAMP HANDRAILS	BOTH SIDES AT 0.70 + 0.90 m	BOTH SIDES, TO BE DETAILED	TO DETAIL
7	RAMP CURBS	100 mm MIN., BOTH SIDES	TO BE DETAILED	TO DETAIL
8	ACCESSIBLE PARKING SLOT	3.70 m x 5.00 m MIN.	3.70 x 5.10 m + 1.2 m AISLE, AT THE RAMP START	OK - SEE NOTE A
9	ENTRANCE DOOR	0.80 m MIN. CLEAR WIDTH	D-01: 2.00 m DOUBLE DOOR, LEVEL LANDING	OK
10	ROUTE TO THE NAVE	CONTINUOUS, NO STEPS	RAMP - TERRACE - LANDING - D-01, ALL AT +2.00	OK
11	WAY CLEAR OF PLANTS	OFFICE RULE	NO PLANTS IN OR UP TO THE RAMP PATH	OK
12	STAGE (+2.75)	ACCESSIBLE ROUTE	STEPS ONLY IN THE MODEL (5 RISERS)	OPEN ITEM
13	MEZZANINE (+6.25)	ACCESSIBLE ROUTE	STAIR ONLY	OPEN ITEM
14	ACCESSIBLE TOILET	AT LEAST ONE	TO BE PLANNED WITH THE PROPOSED TOILET;	OPEN ITEM
			ROUTE FROM +2.00 IS BY THE RAMP	

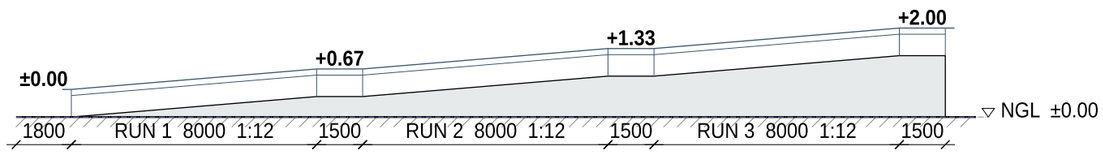

1 PWD RAMP AS DRAWN - DEVELOPED SECTION

1 : 200

NOTES

- NOTE A: THE FIGURES IN THE TABLE ARE FROM THE ORIGINAL BP 344 IRR. A REVISED IRR (2024) IS REPORTED TO ASK FOR A FLATTER RAMP (ABOUT 1:20) AND A WIDER ACCESSIBLE PARKING SLOT (ABOUT 4.0 m). CONFIRM WHICH VERSION THE OFFICE OF THE BUILDING OFFICIAL OF HAGONOY APPLIES BEFORE THE RAMP IS FINALISED.
- ITEM 3: THE THREE RUNS ARE 8.0 m LONG ON THE APPROVED SITE PLAN. TO MEET THE 6.0 m LIMIT THE RAMP NEEDS MORE LANDINGS OR A FOURTH RUN, WHICH CHANGES THE LAYOUT IN FRONT OF THE TERRACE AND THE STREET VIEW. NOT CHANGED IN THIS ISSUE - FOR DECISION.
- ITEMS 12 - 14 ARE OPEN ITEMS OF THE EXISTING FLOOR PLAN, LISTED HERE SO THEY ARE NOT MISSED.
- FLOOR LEVEL IS +2.00 ABOVE THE GROUND, SO THE RAMP MUST RISE 2.0 m: AT 1:12 THAT IS 24 m OF RAMP; AT 1:20 IT WOULD BE 40 m.
- RAMP AS DRAWN: HANDRAILS 700 + 900 BOTH SIDES, CURB 100, CLEAR WIDTH 1200, LEVEL AREA 1800 AT THE BOTTOM.
- FINAL ACCESSIBILITY DESIGN IS BY THE ARCHITECT OF RECORD.

QuanticsPH • PRELIMINARY

ISSUED FOR

DESIGN REVIEW

QuanticsPH design & documentation

QuanticsPH DESIGN & DOCUMENTATION - www.quanticsph.com
ALL DESIGN, CONSTRUCTION METHODS & MATERIALS TO BE IN ACCORDANCE WITH:
- NATIONAL BUILDING CODE OF THE PHILIPPINES (PD 1096) - NSCP - PEC - RMPCP
- FIRE CODE (RA 9514) - ACCESSIBILITY LAW (BP 344) - MANUFACTURERS' SPECIFICATIONS
DIMENSIONS ARE SUBJECT TO SITE MEASUREMENT & VERIFICATION.
DO NOT SCALE OFF THIS DRAWING. PRELIMINARY - NOT FOR CONSTRUCTION.

- PROJECT

PROPOSED CHURCH BUILDING

Hagonoy-Paombong Road, Hagonoy, Bulacan

- DRAWING TITLE

ACCESSIBILITY (BP 344)

- CLIENT

-

- DRAWN

QuanticsPH

- SCALE

N.T.S. @ A3

- DATE

2026-11-20

- PROJECT NO.

QS-2026-02


- DRAWING NO.

WD-03

rev. A

QuanticsPH

DESIGN & DOCUMENTATION

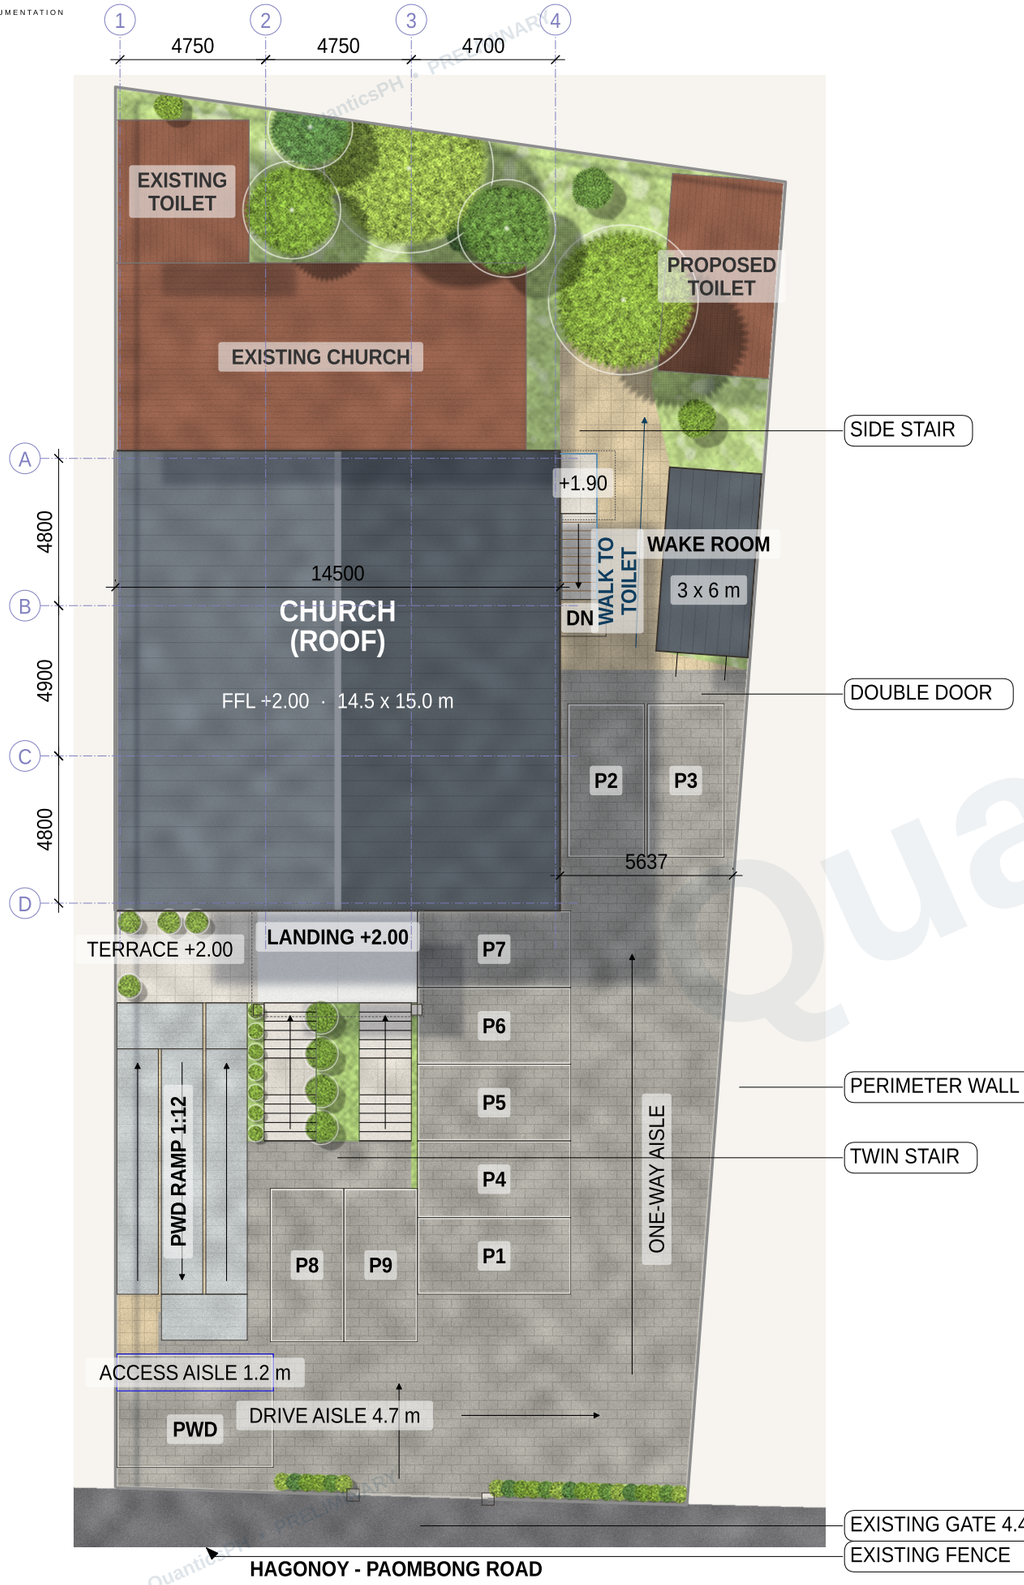

1 SITE DEVELOPMENT PLAN

1 : 200

LEFT < FACING THE CHURCH FROM THE ROAD > RIGHT

NORTH

REVISION

No.	DATE	DESCRIPTION	ISS. BY
A	2026-11-20	Issued for design review	QS

LEGEND

- LAWN (CARABAO GRASS)
- EXISTING TREES KEPT
- HEDGE / PLANTERS / POTS
- WALKS - SAND PAVERS
- DRIVEWAY + PARKING - GREY PAVERS
- LANDING / TERRACE - STONE TILE
- PWD RAMP - NON-SLIP FINISH
- CHURCH ROOF - CHARCOAL METAL
- WAKE ROOM - CHARCOAL SHED ROOF
- EXISTING / PROPOSED BUILDINGS

SITE DATA

ITEM	PROPOSED
LOT AREA (SITE CAD)	902 m² - TO VERIFY
ROAD FRONTAGE	18.6 m
CHURCH FOOTPRINT	14.5 x 15.0 = 217.5 m²
MEZZANINE	75.0 m²
WAKE ROOM	3.0 x 6.0 = 18.0 m²
SITE COVER	26 % (CHURCH + WAKE)
PARKING	10 SLOTS INCL. 1 PWD
PWD SLOT	3.70 x 5.10 + 1.2 AISLE
FLOOR LEVEL (SSL)	+2.00 ABOVE NGL

SITE NOTES

- CHURCH 14.5 x 15.0 m ON GRIDS 4.75 / 4.75 / 4.70 AND 4.80 / 4.90 / 4.80. MAIN DOOR, AISLE AND STAGE ON ONE CENTRE LINE. LEFT WALL IS A FIREWALL ON THE LOT LINE.
- LEVELS: NGL 0.00 AT THE PAVING; LANDING, TERRACE AND FLOOR +2.00; SIDE STAIR LANDING +1.90.
- PARKING: CARS ENTER AT THE MIDDLE GATE ONTO A 4.7 m DRIVE AISLE; ONE-WAY AISLE 4.0 - 4.5 m BY THE RIGHT WALL; 10 SLOTS INCL. PWD. AISLES ARE BELOW THE 6.0 m IDEAL.
- WAKE ROOM 3.0 x 6.0 m ON THE RIGHT WALL, GLASS FRONT + SLIDING DOOR, SHED ROOF HIGH ON THE LOT WALL. WALK TO THE TOILET BETWEEN IT AND THE CHURCH.
- SIDE STAIR: STRAIGHT, 11 R x 173, 10 T x 280, LANDING +1.90 UNDER A CANOPY. ENTRANCE: TWIN FLIGHTS TO ONE LANDING, CANOPY CENTRED ON THE MAIN DOOR.
- PWD RAMP 1:12, 1.2 m CLEAR, 3 RUNS: TO RE-CHECK AGAINST BP 344 (WD-03).
- FENCE AND MIDDLE GATE KEPT, REPAIRED + REPAINTED; GATE RE-HUNG AS ONE 4.4 m GATE OF 4 LEAVES.
- TREES, LOT LINES AND EXISTING BUILDINGS FROM THE AERIAL MARK-UP, NOT A SURVEY: CHECK ON SITE. NO PLANTS IN THE RAMP PATH.

ISSUED FOR

DESIGN REVIEW

QuanticsPH design & documentation

QuanticsPH DESIGN & DOCUMENTATION — www.quanticsph.com
ALL DESIGN, CONSTRUCTION METHODS & MATERIALS TO BE IN ACCORDANCE WITH:
- NATIONAL BUILDING CODE OF THE PHILIPPINES (PD 1096) - NSCP - PEC - RMPCP
- FIRE CODE (RA 9514) - ACCESSIBILITY LAW (BP 344) - MANUFACTURERS' SPECIFICATIONS
DIMENSIONS ARE SUBJECT TO SITE MEASUREMENT & VERIFICATION.
DO NOT SCALE OFF THIS DRAWING. PRELIMINARY - NOT FOR CONSTRUCTION.


- PROJECT
  PROPOSED CHURCH BUILDING
  Hagonoy-Paombong Road, Hagonoy, Bulacan
- DRAWING TITLE
  SITE DEVELOPMENT PLAN
- CLIENT
  -
- DRAWN
  QuanticsPH
- SCALE
  1 : 200 @ A3
- DATE
  2026-11-20
- PROJECT NO.
  QS-2026-02
- DRAWING NO.
  WD-04

rev. A

QuanticsPH • PRELIMINARY

QuanticsPH

DESIGN & DOCUMENTATION

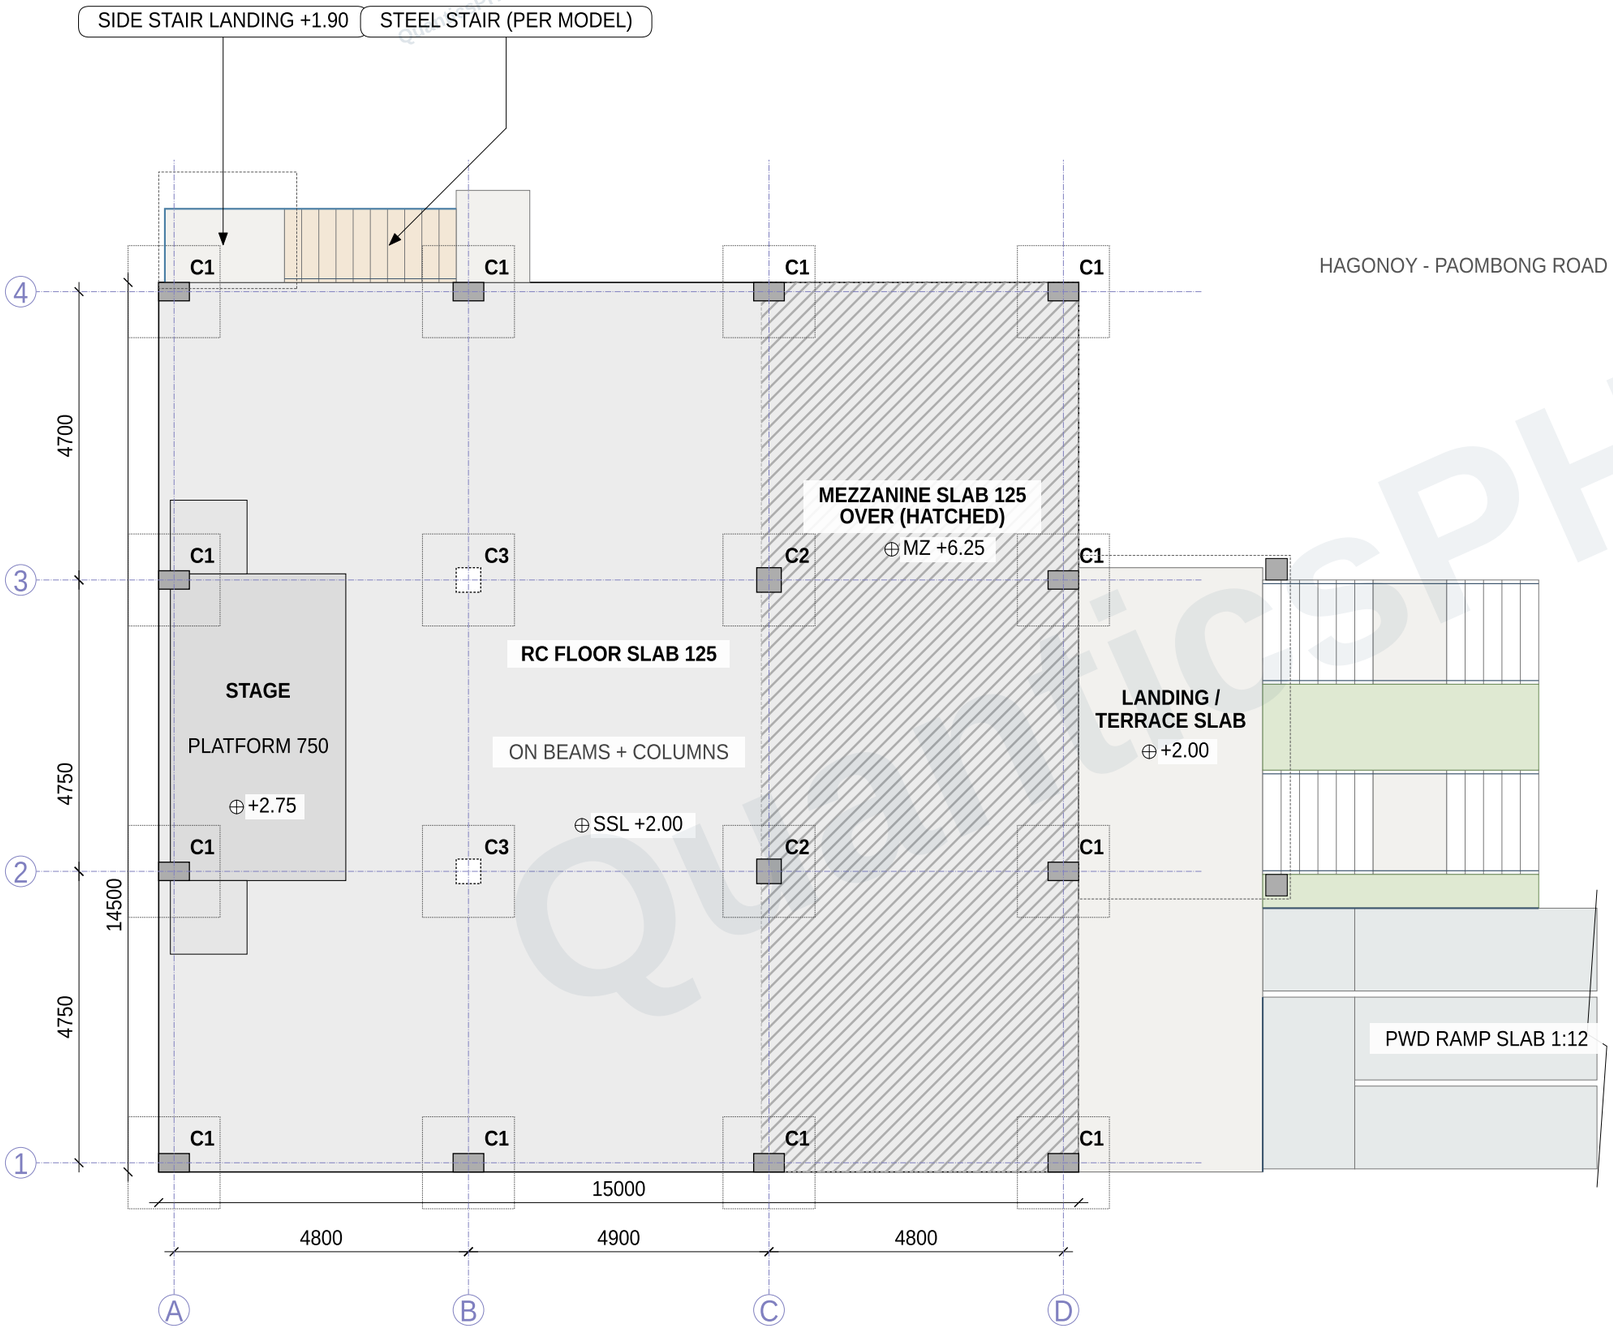

0 1 2 3 4 5 10m

SCALE = 1:100

1 SLAB SETOUT PLAN

1 : 100

COLUMN SCHEDULE (MODEL)

MARK	SIZE	WHERE
C1	300 x 500	PERIMETER COLUMNS
C2	400 x 400	2 / 3 ON C, MEZZANINE
C3	400 x 400	2 / 3 ON B, BELOW SSL
F1	1500 x 1500	PAD FOOTING 400 THK

SLAB NOTES

- THIS SHEET IS A SETOUT GUIDE ONLY. ALL STRUCTURAL SIZES, REINFORCEMENT, FOOTINGS AND BEAMS ARE TO BE DESIGNED, SIGNED AND SEALED BY A LICENSED CIVIL / STRUCTURAL ENGINEER.
- SIZES SHOWN ARE TAKEN FROM THE REVIT MODEL (18.0 m WIDE CHURCH) AND MOVED TO THE OPTION B GRID: 4750 / 4750 / 4700. BAY SPANS CHANGED, SO MEMBER SIZES MUST BE RE-CHECKED.
- TOP OF GROUND FLOOR SLAB = SSL +2.00 ABOVE NATURAL GROUND (NGL 0.00). STAGE PLATFORM +2.75. MEZZANINE SLAB +6.25.
- LANDING AND TERRACE ARE LEVEL WITH SSL (+2.00). SIDE STAIR LANDING +1.90, ONE 100 STEP UP AT DOOR D-02.
- SET SLAB EDGES OUT FROM THE GRID LINES; VERIFY ALL DIMENSIONS ON SITE BEFORE CASTING.

NORTH

REVISION

No.	DATE	DESCRIPTION	ISS. BY
A	2026-11-20	Issued for design review	QS

ISSUED FOR

DESIGN REVIEW

QuanticsPH design & documentation

QuanticsPH DESIGN & DOCUMENTATION · www.quanticsph.com
ALL DESIGN, CONSTRUCTION METHODS & MATERIALS TO BE IN ACCORDANCE WITH:
- NATIONAL BUILDING CODE OF THE PHILIPPINES (PD 1096) · NSCP · PEC · PNPCP
- FIRE CODE (RA 9514) · ACCESSIBILITY LAW (BP 344) · MANUFACTURERS' SPECIFICATIONS
DIMENSIONS ARE SUBJECT TO SITE MEASUREMENT & VERIFICATION.
DO NOT SCALE OFF THIS DRAWING. PRELIMINARY - NOT FOR CONSTRUCTION.

- PROJECT

PROPOSED CHURCH BUILDING

Hagonoy-Paombong Road, Hagonoy, Bulacan

- DRAWING TITLE

SLAB PLAN

- CLIENT

-

- DRAWN

QuanticsPH

- SCALE

1 : 100 @ A3

- DATE

2026-11-20

- PROJECT NO.

QS-2026-02

- DRAWING NO.


WD-05

rev. A

QuanticsPH • PRELIMINARY

QuanticsPH

DESIGN & DOCUMENTATION

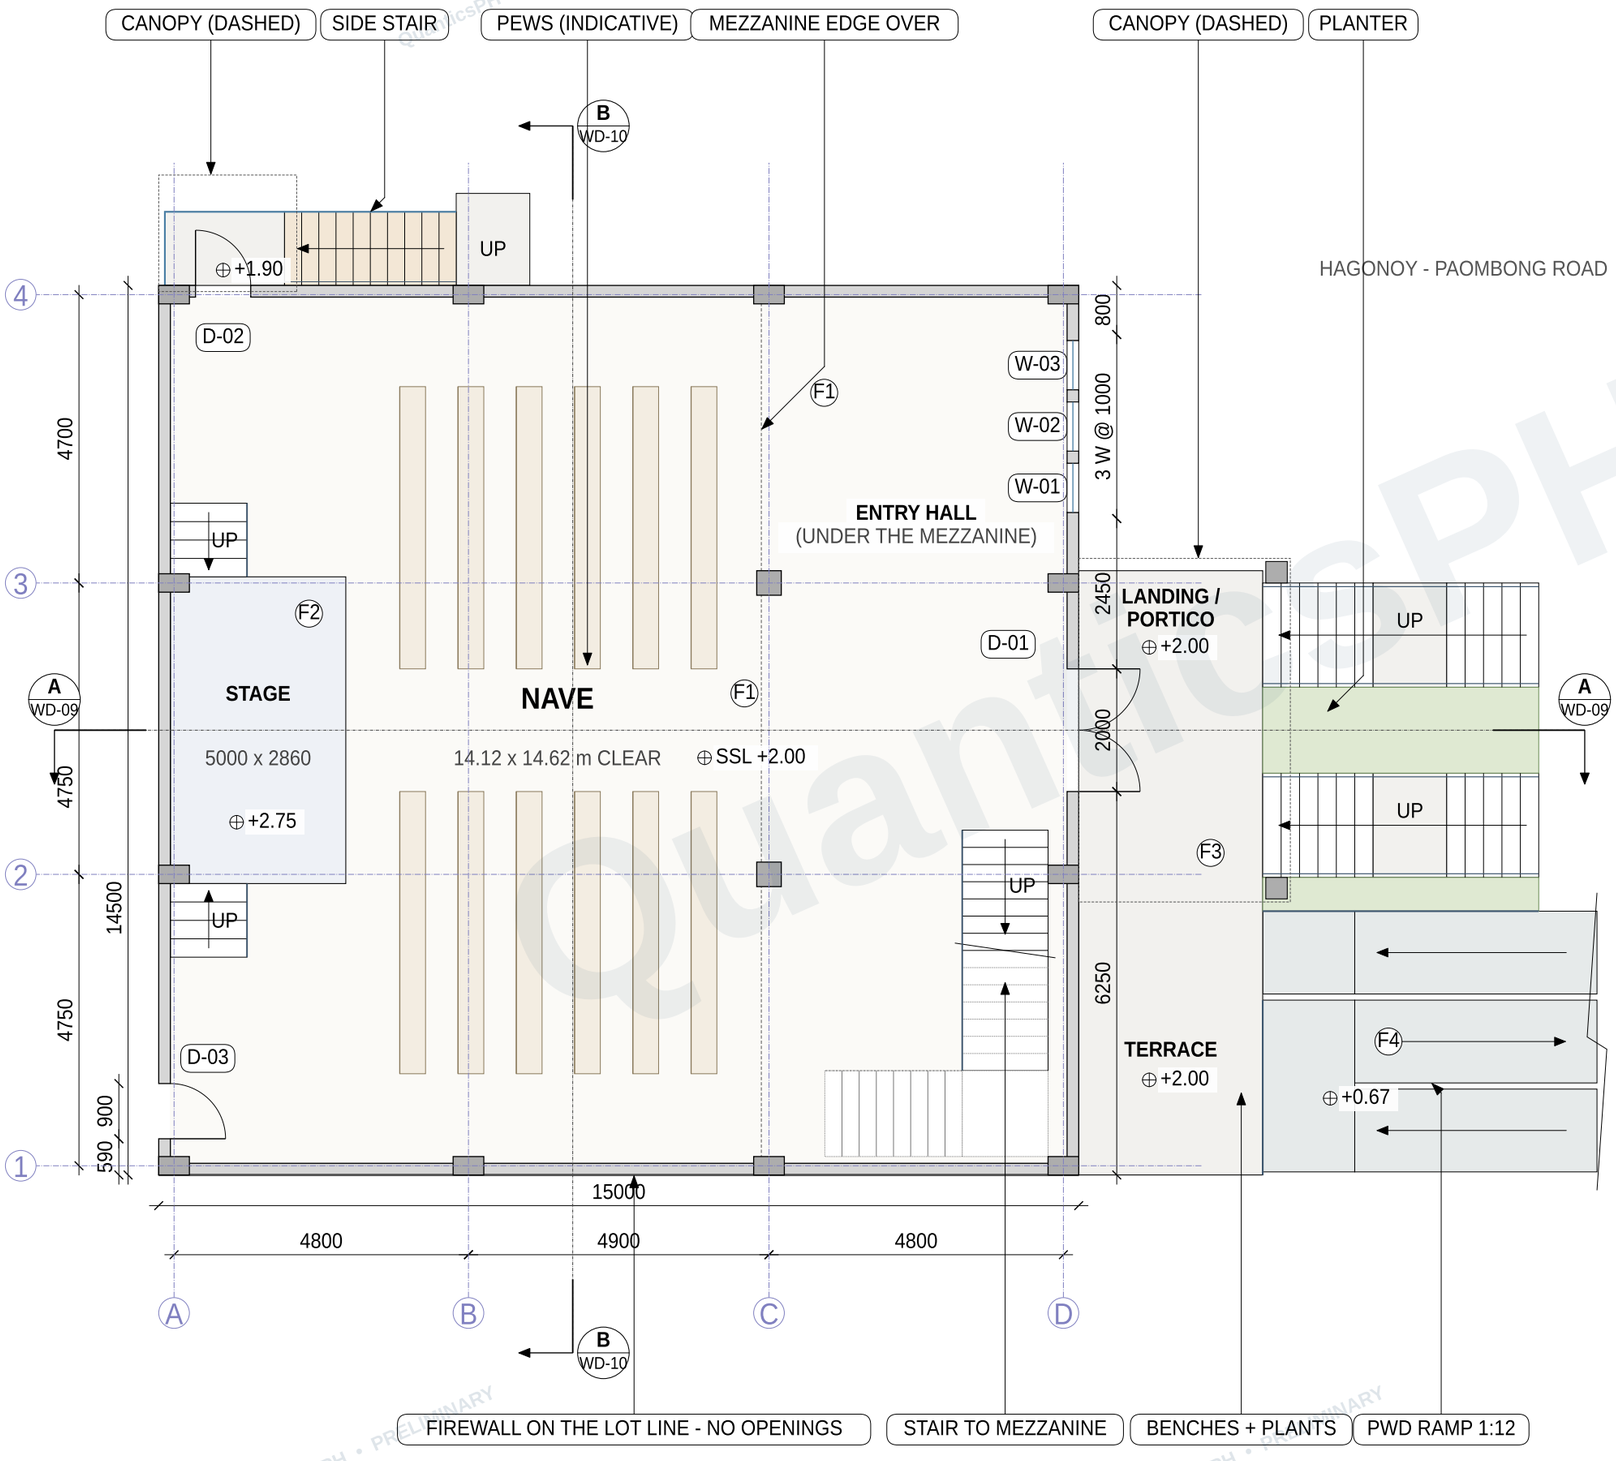

0 1 2 3 4 5 10m

SCALE = 1:100

1 GROUND FLOOR PLAN

1 : 100

DOOR & WINDOW SCHEDULE

MARK	SIZE	DESCRIPTION
D-01	2000 x 3000	MAIN DOOR, DOUBLE,
		TIMBER-LOOK, OUT
D-02	900 x 2100	SIDE DOOR, SIDE STAIR
D-03	900 x 2100	REAR, OLD CHURCH
W-01-03	800 x 2550	FIXED GLASS BEHIND
		BATTENS, SILL SSL +500

FLOOR FINISHES (PROPOSED)

TAG	LOCATION	FINISH
F1	NAVE / ENTRY	TILE 600 x 600, MATTE
F2	STAGE	TIMBER-LOOK PLANK
F3	LANDING, STAIRS	GRANITE-LOOK TILE
F4	PWD RAMP	BROOMED CONCRETE

AREAS

ITEM	m²
GROUND FLOOR (OUT TO OUT)	217.5
MEZZANINE (OUT TO OUT)	75.0
TOTAL FLOOR AREA	292.5
LANDING + TERRACE	29.6

NOTES

- LAYOUT FOLLOWS THE REVIT MODEL ON THE OPTION B GRID (CHURCH 14.5 x 15.0 m).
- WALLS: 150 CHB + 20 PLASTER BOTH FACES. COLUMNS AND SLABS BY THE STRUCTURAL ENGINEER.
- D-01 AND D-02 OPEN OUT; D-02 LANDS ON THE STAIR LANDING. D-03 OPENS IN. LEAVES REST AGAINST THE NEAREST WALL.
- W-01 TO W-03: 800 WIDE SO THEY SIT BEHIND THE 2.9 m BATTEN SCREEN.
- STAIR TO THE MEZZANINE: 24 RISERS x 177, 22 TREADS x 280.
- PEWS ARE INDICATIVE. KEEP THE 2.0 m CENTRE AISLE AND 1.4 m SIDE AISLES CLEAR.

NORTH

REVISION

No.	DATE	DESCRIPTION	ISS. BY
A	2026-11-20	Issued for design review	QS

ISSUED FOR

DESIGN REVIEW

QuanticsPH design & documentation

QuanticsPH DESIGN & DOCUMENTATION · www.quanticsph.com
ALL DESIGN, CONSTRUCTION METHODS & MATERIALS TO BE IN ACCORDANCE WITH:
- NATIONAL BUILDING CODE OF THE PHILIPPINES (PD 1096) · NSCP · PEC · IRR/PCP
- FIRE CODE (RA 9514) · ACCESSIBILITY LAW (BP 344) · MANUFACTURERS' SPECIFICATIONS
DIMENSIONS ARE SUBJECT TO SITE MEASUREMENT & VERIFICATION.
DO NOT SCALE OFF THIS DRAWING. PRELIMINARY - NOT FOR CONSTRUCTION.

- PROJECT

PROPOSED CHURCH BUILDING

Hagonoy-Paombong Road, Hagonoy, Bulacan

- DRAWING TITLE

GROUND FLOOR

- CLIENT

-

- DRAWN

QuanticsPH

- SCALE

1 : 100 @ A3

- DATE

2026-11-20

- PROJECT NO.

QS-2026-02

- DRAWING NO.


WD-06

rev. A

QuanticsPH • PRELIMINARY

QuanticsPH

DESIGN & DOCUMENTATION

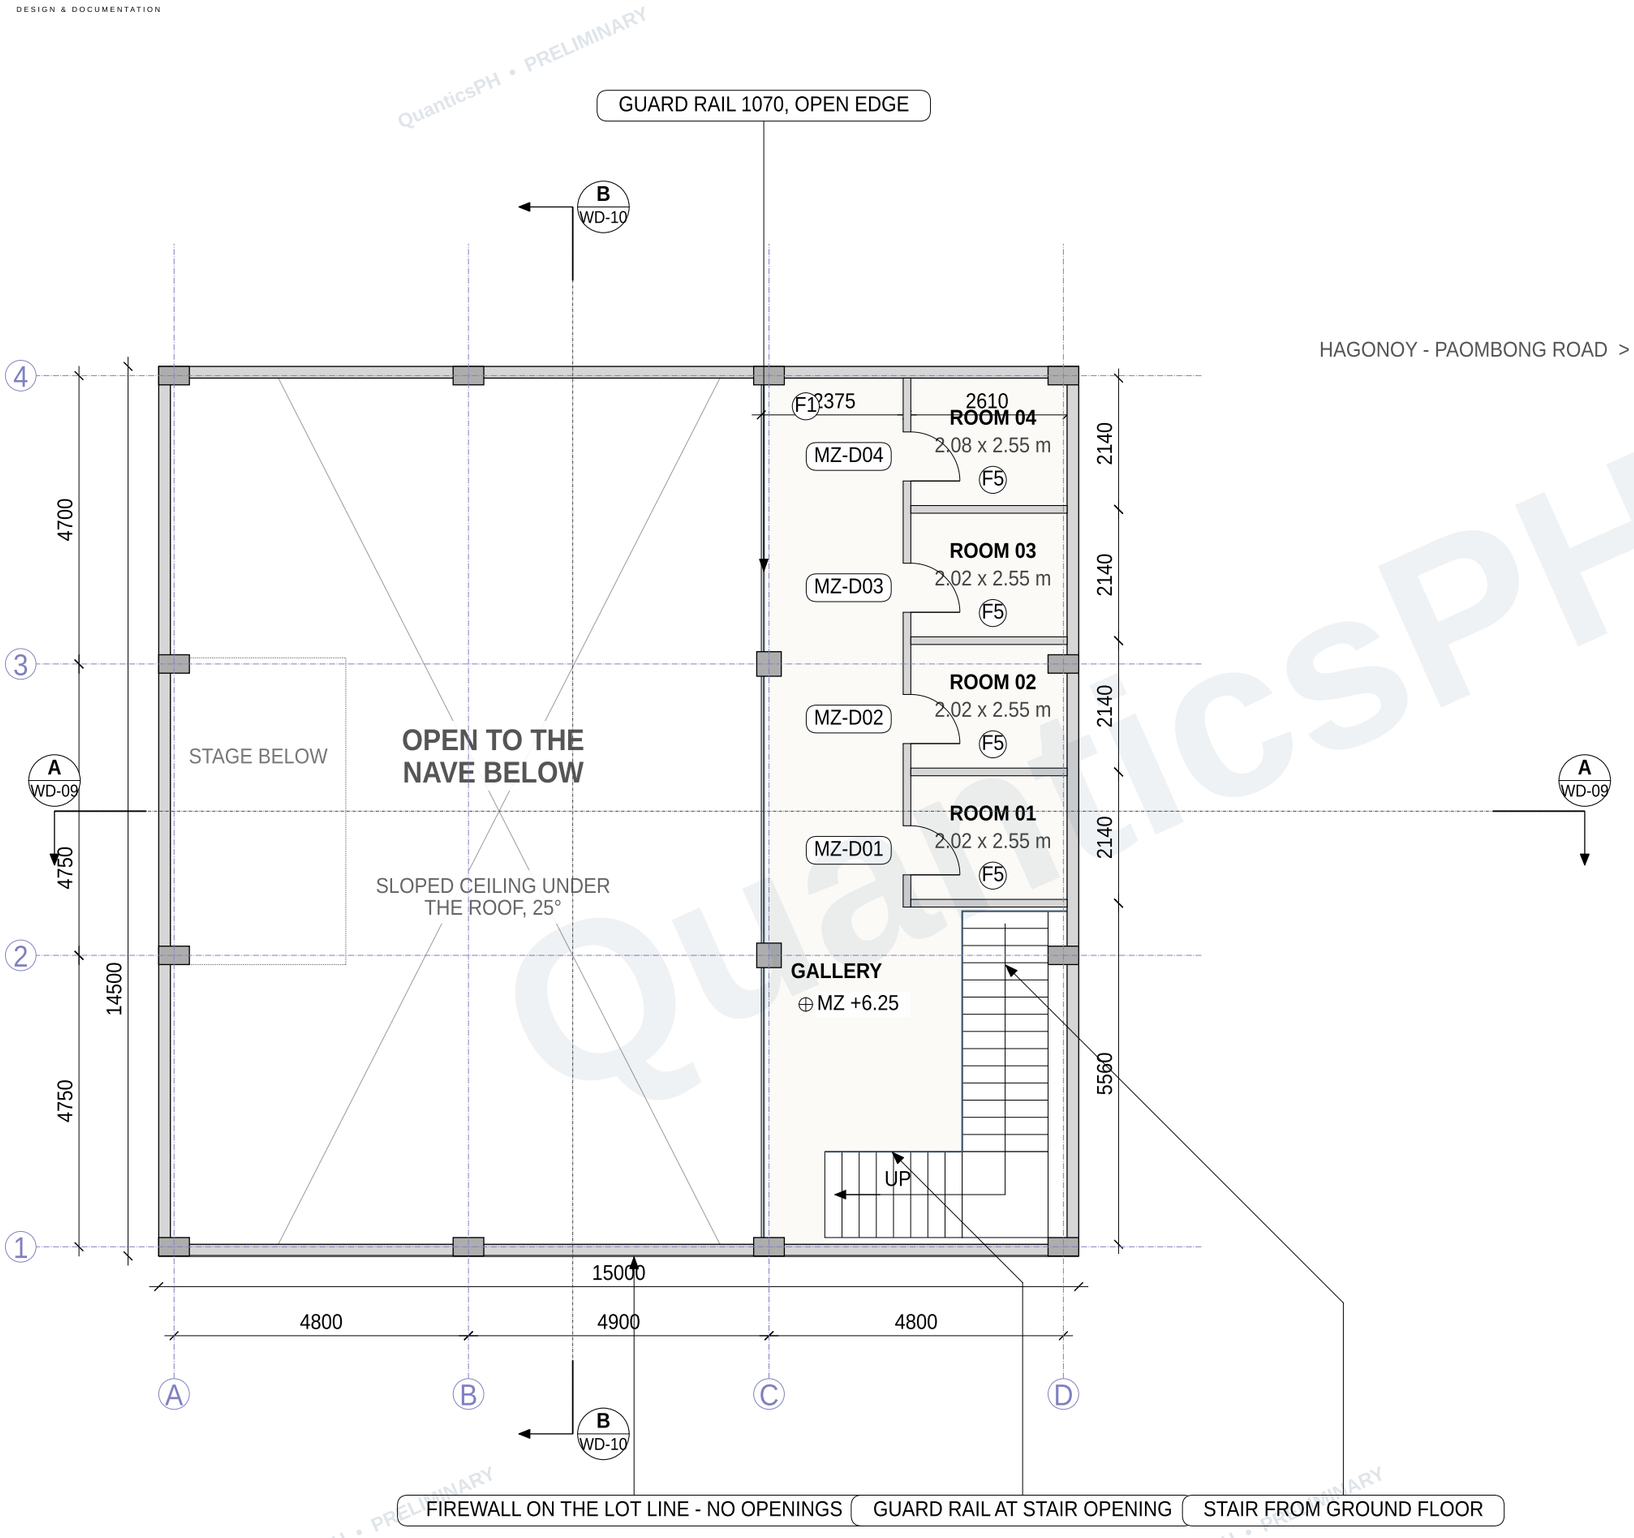

0 1 2 3 4 5 10m

SCALE = 1:100

1 MEZZANINE FLOOR PLAN

1 : 100

DOOR SCHEDULE

MARK	SIZE	DESCRIPTION
MZ-D01-04	800 x 2100	FLUSH DOOR, OPENS
		INTO THE ROOM

FLOOR FINISHES (PROPOSED)

TAG	LOCATION	FINISH
F1	GALLERY	TILE 600 x 600, MATTE
F5	ROOMS 01 - 04	VINYL PLANK

AREAS

ITEM	m²
MEZZANINE (OUT TO OUT)	75.0
EACH ROOM, ABOUT	5.1

NOTES

- MEZZANINE OVER THE FRONT BAY (GRIDS D - C), SLAB EDGE 125 PAST GRID C, AS IN THE REVIT MODEL.
- FOUR ROOMS AS IN THE MODEL, EACH ABOUT 2.0 m WIDE; THE END WALL SITS CLEAR OF THE STAIR OPENING.
- PARTITIONS: 125 GYPSUM ON STEEL STUD, 2400 HIGH, FLAT CEILING OVER THE ROOMS.
- EVERY OPEN EDGE HAS A 1070 GUARD RAIL: THE GALLERY EDGE AND THE STAIR OPENING.

NORTH

REVISION

No.	DATE	DESCRIPTION	ISS. BY
A	2026-11-20	Issued for design review	QS

ISSUED FOR

DESIGN REVIEW

QuanticsPH design & documentation

QuanticsPH DESIGN & DOCUMENTATION - www.quanticsph.com
ALL DESIGN, CONSTRUCTION METHODS & MATERIALS TO BE IN ACCORDANCE WITH:
- NATIONAL BUILDING CODE OF THE PHILIPPINES (PD 1096) - NSCP - PEC - RNPCP
- FIRE CODE (RA 9514) - ACCESSIBILITY LAW (BP 344) - MANUFACTURERS' SPECIFICATIONS
DIMENSIONS ARE SUBJECT TO SITE MEASUREMENT & VERIFICATION.
DO NOT SCALE OFF THIS DRAWING. PRELIMINARY - NOT FOR CONSTRUCTION.

- PROJECT

PROPOSED CHURCH BUILDING

Hagonoy-Paombong Road, Hagonoy, Bulacan

- DRAWING TITLE

MEZZANINE FLOOR

- CLIENT

-

- DRAWN

QuanticsPH

- SCALE

1 : 100 @ A3

- DATE

2026-11-20

- PROJECT NO.

QS-2026-02

- DRAWING NO.


WD-07

rev. A

QuanticsPH • PRELIMINARY

QuanticsPH

DESIGN & DOCUMENTATION

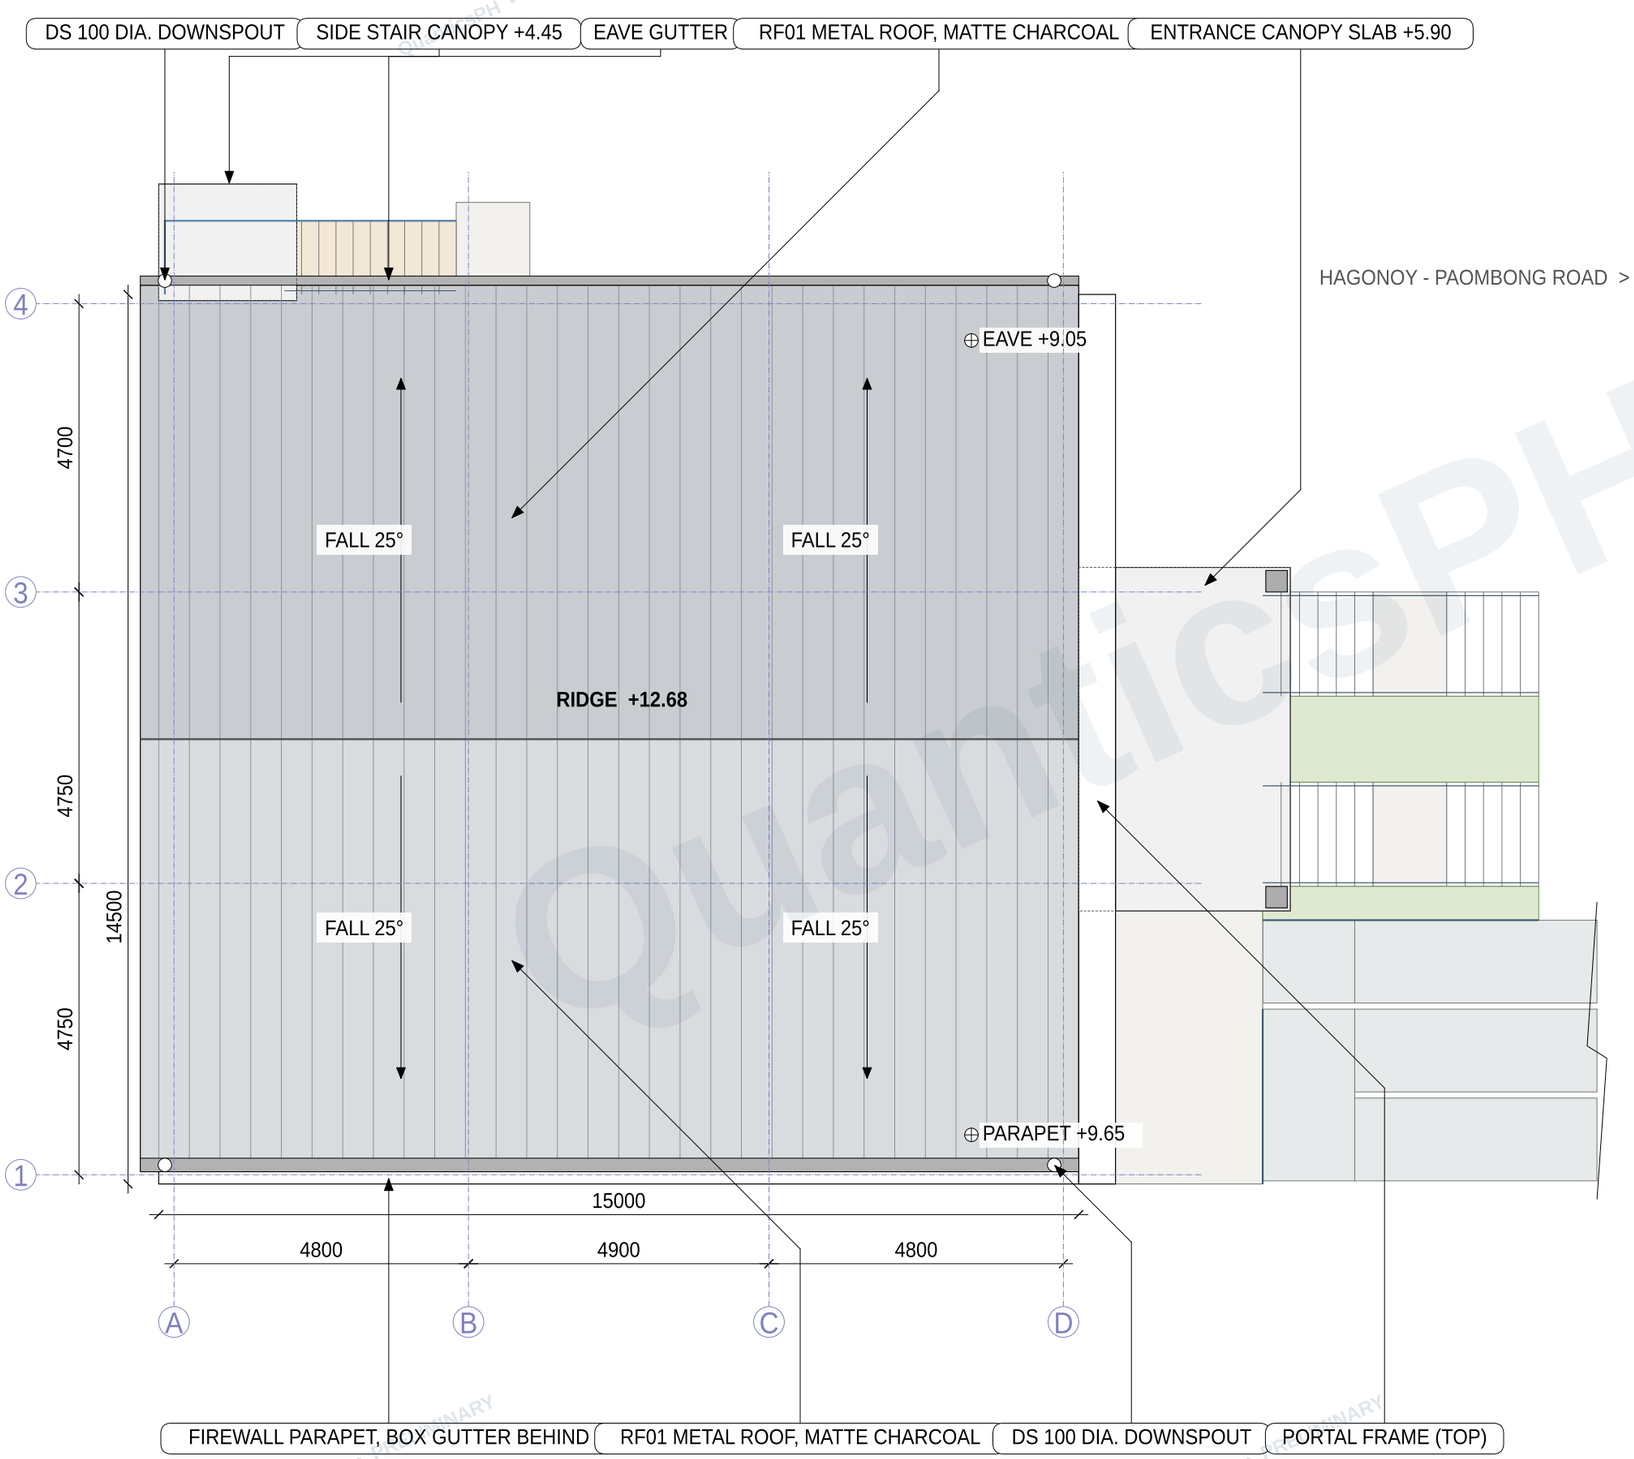

0 1 2 3 4 5 10m

SCALE = 1:100

1 ROOF PLAN

1 : 100

ROOF NOTES

- GABLE ROOF, RIDGE ON THE CENTRE LINE (GRID LINE OF THE MAIN DOOR AND STAGE), PITCH 25°. THE CHURCH ROOF STAYS A GABLE.
- ROOFING: STANDING-SEAM / LONG-SPAN RIB METAL SHEET 0.5 mm, MATTE CHARCOAL, ON PURLINS; INSULATION UNDER.
- LEFT SIDE (GRID 1): FIREWALL ON THE LOT LINE RISES 600 ABOVE THE EAVE. NO OVERHANG; CONCEALED BOX GUTTER BEHIND THE PARAPET.
- RIGHT SIDE (GRID 4): 150 EDGE WITH EAVE GUTTER. DOWNSPOUTS 100 DIA. AT THE FRONT AND REAR ENDS.
- FRONT: WHITE PORTAL FRAME WRAPS THE GABLE; THE ROOF EDGE STAYS BEHIND IT. REAR: 300 OVERHANG. NO CROSSES ON THE ROOF OR FACADE.
- ENTRANCE CANOPY AND SIDE STAIR CANOPY: FLAT RC SLABS WITH WATERPROOFING, FALL 1:100 TO A SPOUT.
- WAKE ROOM AND EXISTING BUILDINGS: SEE THE SITE DEVELOPMENT PLAN WD-04.

NORTH

REVISION

No.	DATE	DESCRIPTION	ISS. BY
A	2026-11-20	Issued for design review	QS

ISSUED FOR

DESIGN REVIEW

QuanticsPH design & documentation

QuanticsPH DESIGN & DOCUMENTATION :: www.quanticsph.com
ALL DESIGN, CONSTRUCTION METHODS & MATERIALS TO BE IN ACCORDANCE WITH:
- NATIONAL BUILDING CODE OF THE PHILIPPINES (PD 1096) - NSCP - PEC - RMYCP
- FIRE CODE (RA 9514) - ACCESSIBILITY LAW (BP 344) - MANUFACTURERS' SPECIFICATIONS
DIMENSIONS ARE SUBJECT TO SITE MEASUREMENT & VERIFICATION.
DO NOT SCALE OFF THIS DRAWING. PRELIMINARY - NOT FOR CONSTRUCTION.

- PROJECT

PROPOSED CHURCH BUILDING

Hagonoy-Paombong Road, Hagonoy, Bulacan

- DRAWING TITLE

ROOF PLAN

- CLIENT

-

- DRAWN

QuanticsPH

- SCALE

1 : 100 @ A3

- DATE

2026-11-20

- PROJECT NO.

QS-2026-02

- DRAWING NO.

WD-08


rev. A

QuanticsPH • PRELIMINARY


QuanticsPH

DESIGN & DOCUMENTATION


1 GROUND FLOOR BUILD-UP
1 : 10

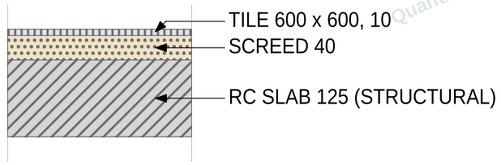

2 MEZZANINE ROOMS FLOOR
1 : 10

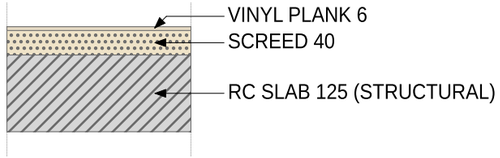


3 ROOF + CEILING BUILD-UP
1 : 10

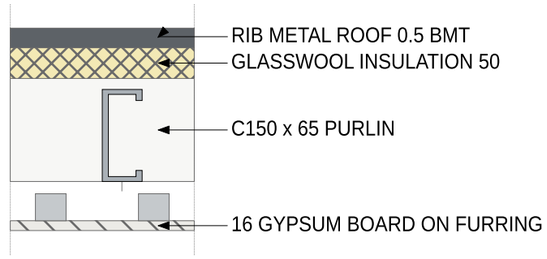

REVISION

No.	DATE	DESCRIPTION	ISS. BY
A	2026-11-20	Issued for design review	QS

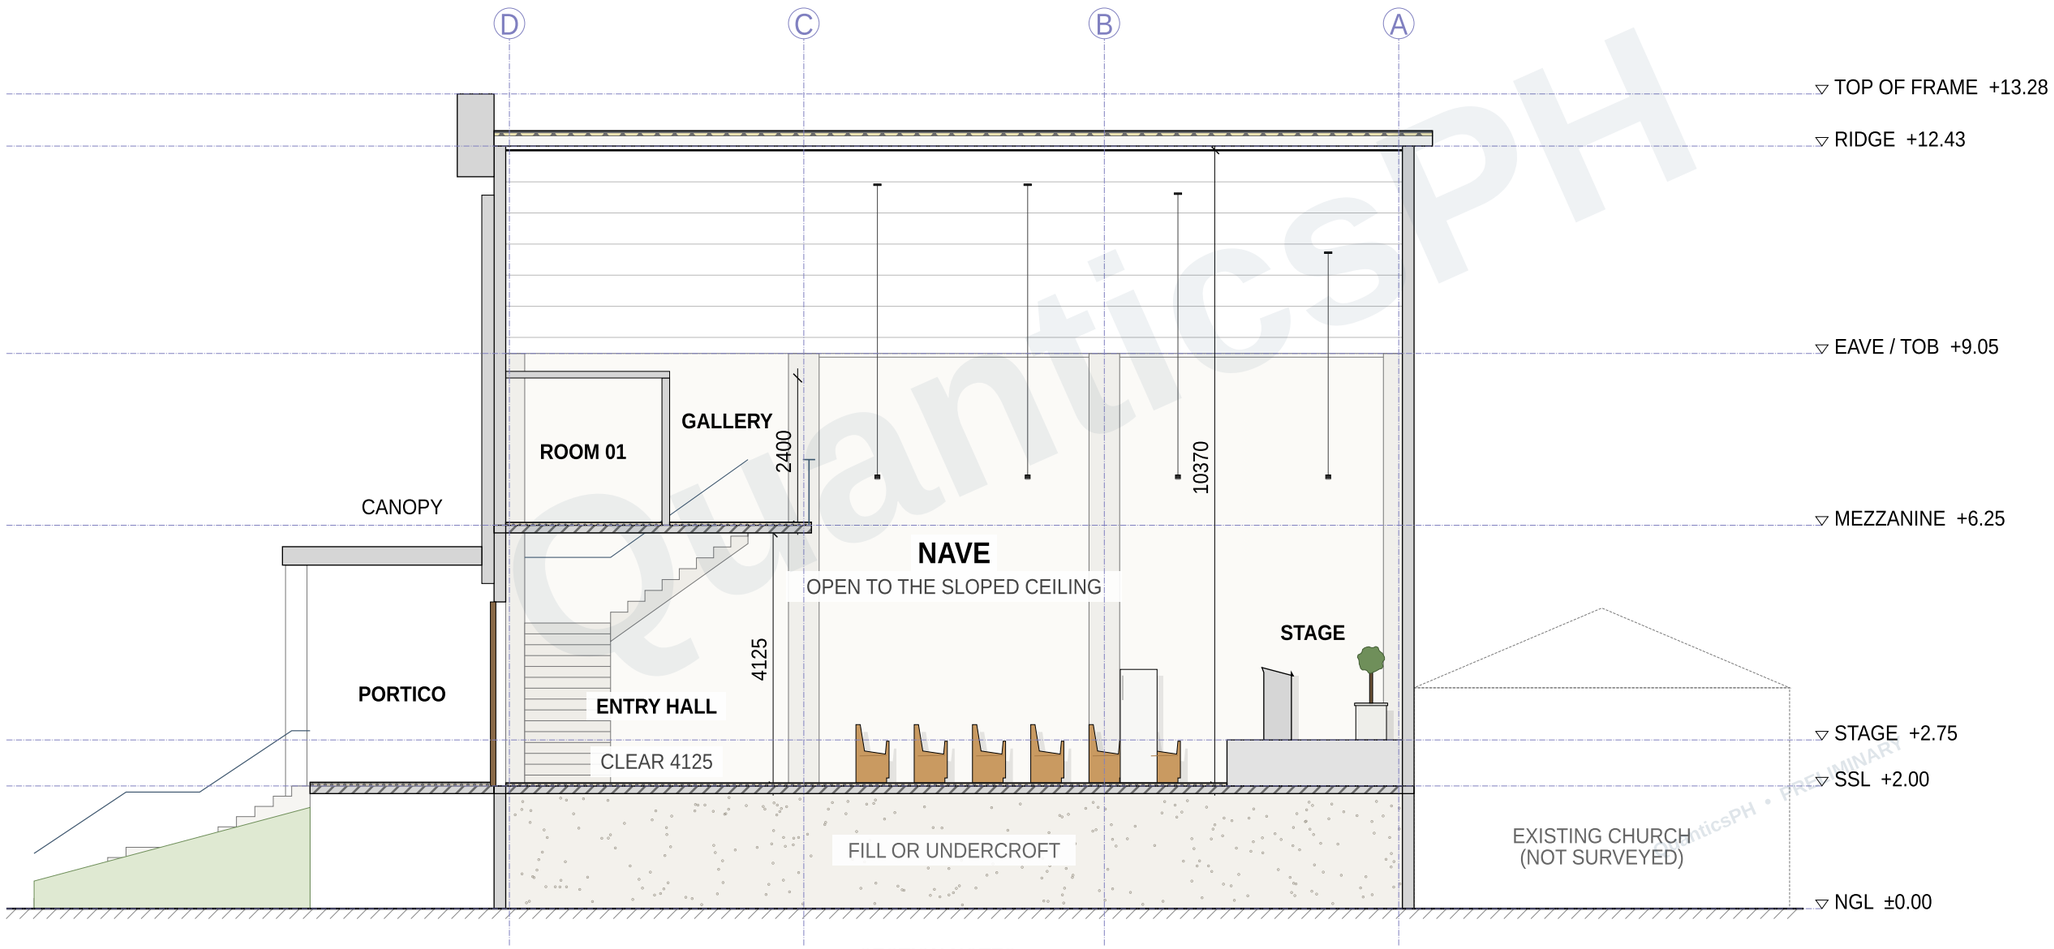

A SECTION A-A - LONG SECTION ON THE CENTRE LINE
1 : 100

0 1 2 3 4 5 10m

SCALE = 1:100

SECTION NOTES

- CUT ON THE CENTRE LINE OF THE MAIN DOOR, AISLE AND STAGE, LOOKING TOWARDS GRID 1 (THE FIREWALL).
- GROUND FLOOR SLAB IS AT SSL +2.00 ABOVE NATURAL GROUND, AS IN THE MODEL. WHAT IS BELOW THE SLAB (FILL OR UNDERCROFT), FOOTINGS, BEAMS AND REINFORCEMENT ARE BY THE STRUCTURAL ENGINEER.
- MEZZANINE OVER THE FRONT BAY ONLY; 1070 GUARD RAIL ALONG ITS OPEN EDGE AND AROUND THE STAIR OPENING.
- ROOMS ON THE MEZZANINE HAVE A FLAT CEILING AT 2400; THE NAVE IS OPEN TO THE SLOPED CEILING.
- FLOOR FINISHES SIT ON THE SLAB (SCREED 40 + TILE 10): FINISHED FLOOR = SSL + 0.05. BUILD-UPS AT 1 : 10 ABOVE.

ISSUED FOR
DESIGN REVIEW

QuanticsPH design & documentation

QuanticsPH DESIGN & DOCUMENTATION · www.quanticsph.com
ALL DESIGN, CONSTRUCTION METHODS & MATERIALS TO BE IN ACCORDANCE WITH:
- NATIONAL BUILDING CODE OF THE PHILIPPINES (PD 1096) - NSCP - PEC - IRNPCP
- FIRE CODE (RA 9514) - ACCESSIBILITY LAW (BP 344) - MANUFACTURERS' SPECIFICATIONS
DIMENSIONS ARE SUBJECT TO SITE MEASUREMENT & VERIFICATION.
DO NOT SCALE OFF THIS DRAWING. PRELIMINARY - NOT FOR CONSTRUCTION.

- PROJECT
  PROPOSED CHURCH BUILDING
  Hagonoy-Paombong Road, Hagonoy, Bulacan
- DRAWING TITLE
  SECTION A-A
- CLIENT
  -
- DRAWN
  QuanticsPH
- SCALE
  1 : 100 @ A3
- DATE
  2026-11-20
- PROJECT NO.
  QS-2026-02
- DRAWING NO.
  WD-09

rev. A

QuanticsPH • PRELIMINARY


QuanticsPH

DESIGN & DOCUMENTATION

QuanticsPH • PRELIMINARY

REVISION

No.	DATE	DESCRIPTION	ISS. BY
A	2026-11-20	Issued for design review	QS

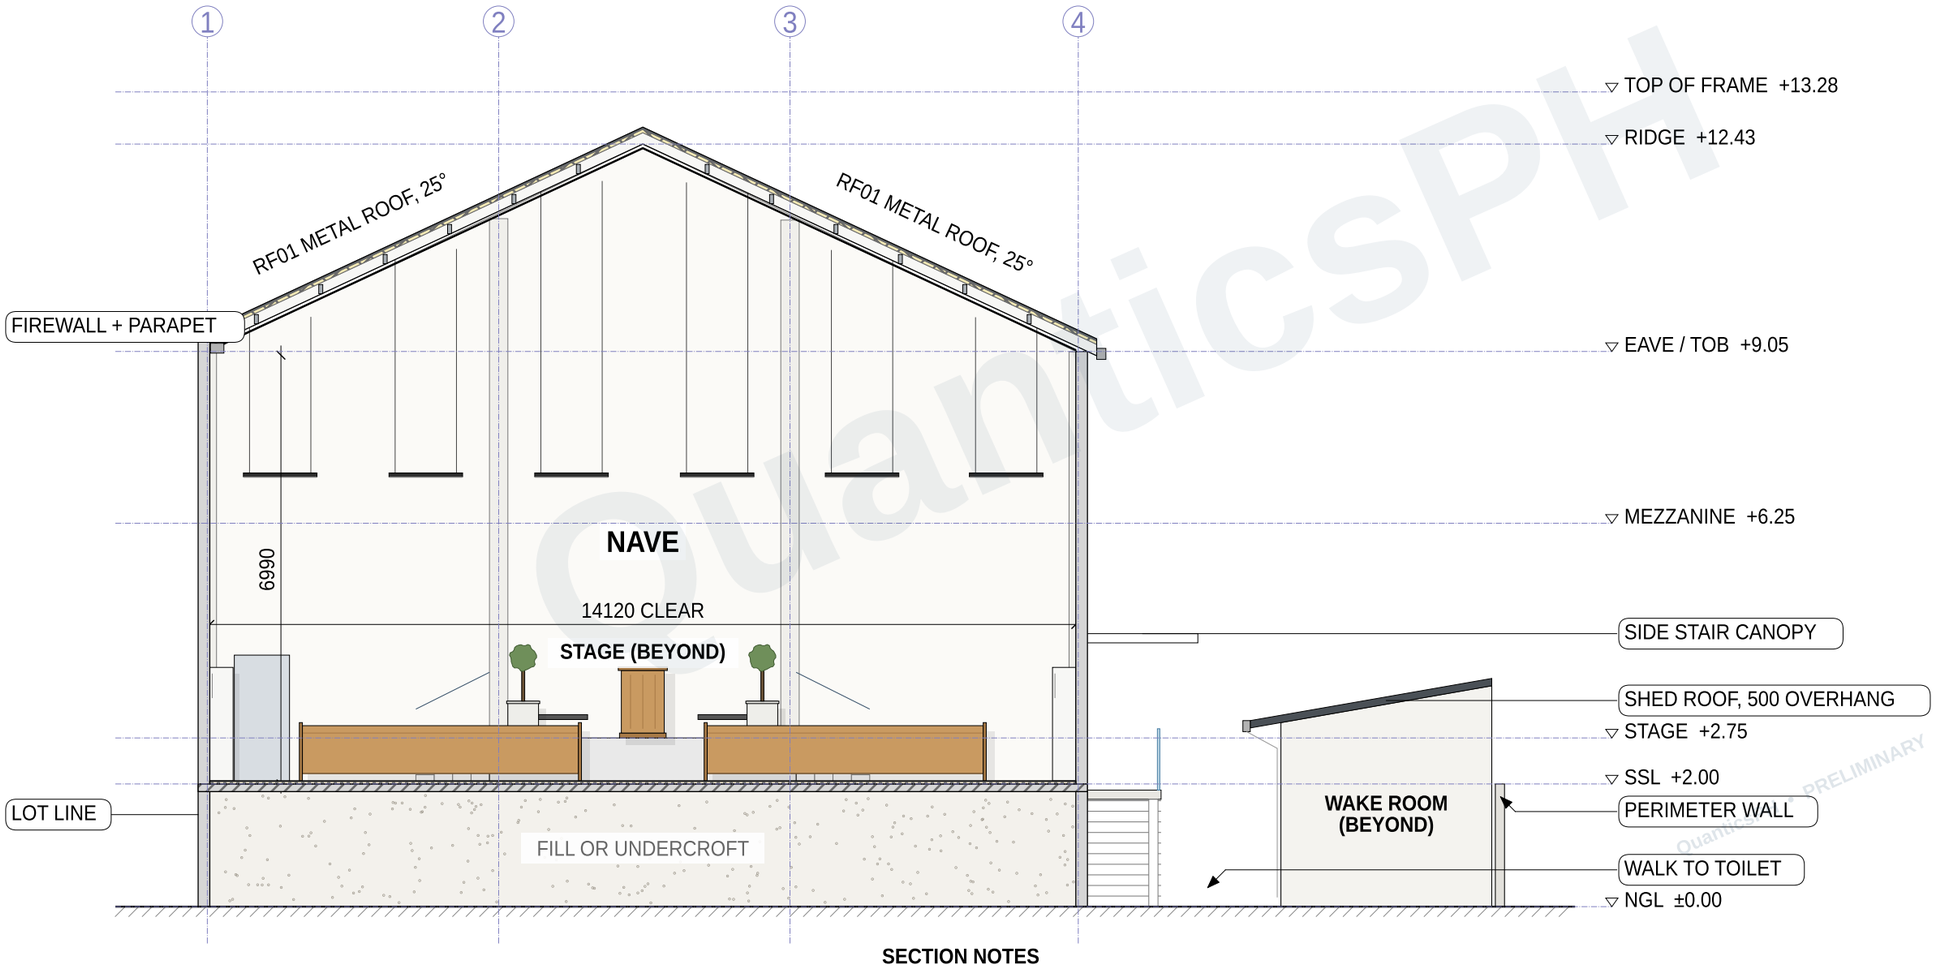

B SECTION B-B - CROSS SECTION THROUGH THE NAVE

1 : 100

0 1 2 3 4 5 10m

SCALE = 1:100

SECTION NOTES

- CUT THROUGH THE NAVE BETWEEN GRIDS C AND B, LOOKING TOWARDS THE STAGE.
- LEFT WALL (GRID 1) IS A FIREWALL ON THE LOT LINE: NO OPENINGS, PARAPET 600 ABOVE THE EAVE, CONCEALED BOX GUTTER BEHIND IT.
- RIGHT SIDE (GRID 4): EAVE GUTTER AND DOWNSPOUTS. THE WALK TO THE TOILET RUNS BETWEEN THE CHURCH AND THE WAKE ROOM.
- WAKE ROOM ROOF: SINGLE SLOPE, HIGH ON THE LOT WALL, FALLING TOWARDS THE CHURCH, 500 OVERHANG WITHOUT A POST, GUTTER ON THE LOW SIDE.
- FLOOR, ROOF AND CEILING BUILD-UPS: SEE THE 1 : 10 DETAILS ON WD-09.

ISSUED FOR

DESIGN REVIEW

QuanticsPH design & documentation

QuanticsPH DESIGN & DOCUMENTATION · www.quanticsph.com
ALL DESIGN, CONSTRUCTION METHODS & MATERIALS TO BE IN ACCORDANCE WITH:
- NATIONAL BUILDING CODE OF THE PHILIPPINES (PD 1096) · NSCP · PEC · IRNPCP
- FIRE CODE (RA 9514) · ACCESSIBILITY LAW (BP 344) · MANUFACTURERS' SPECIFICATIONS
DIMENSIONS ARE SUBJECT TO SITE MEASUREMENT & VERIFICATION.
DO NOT SCALE OFF THIS DRAWING. PRELIMINARY - NOT FOR CONSTRUCTION.

PROJECT

PROPOSED CHURCH BUILDING

Hagonoy-Paombong Road, Hagonoy, Bulacan

DRAWING TITLE

SECTION B-B

CLIENT

-

DRAWN

QuanticsPH

SCALE

1 : 100 @ A3

DATE

2026-11-20

PROJECT NO.

QS-2026-02

DRAWING NO.

WD-10

rev. A


QuanticsPH

DESIGN & DOCUMENTATION

QuanticsPH • PRELIMINARY

REVISION

No.	DATE	DESCRIPTION	ISS. BY
A	2026-11-20	Issued for design review	QS

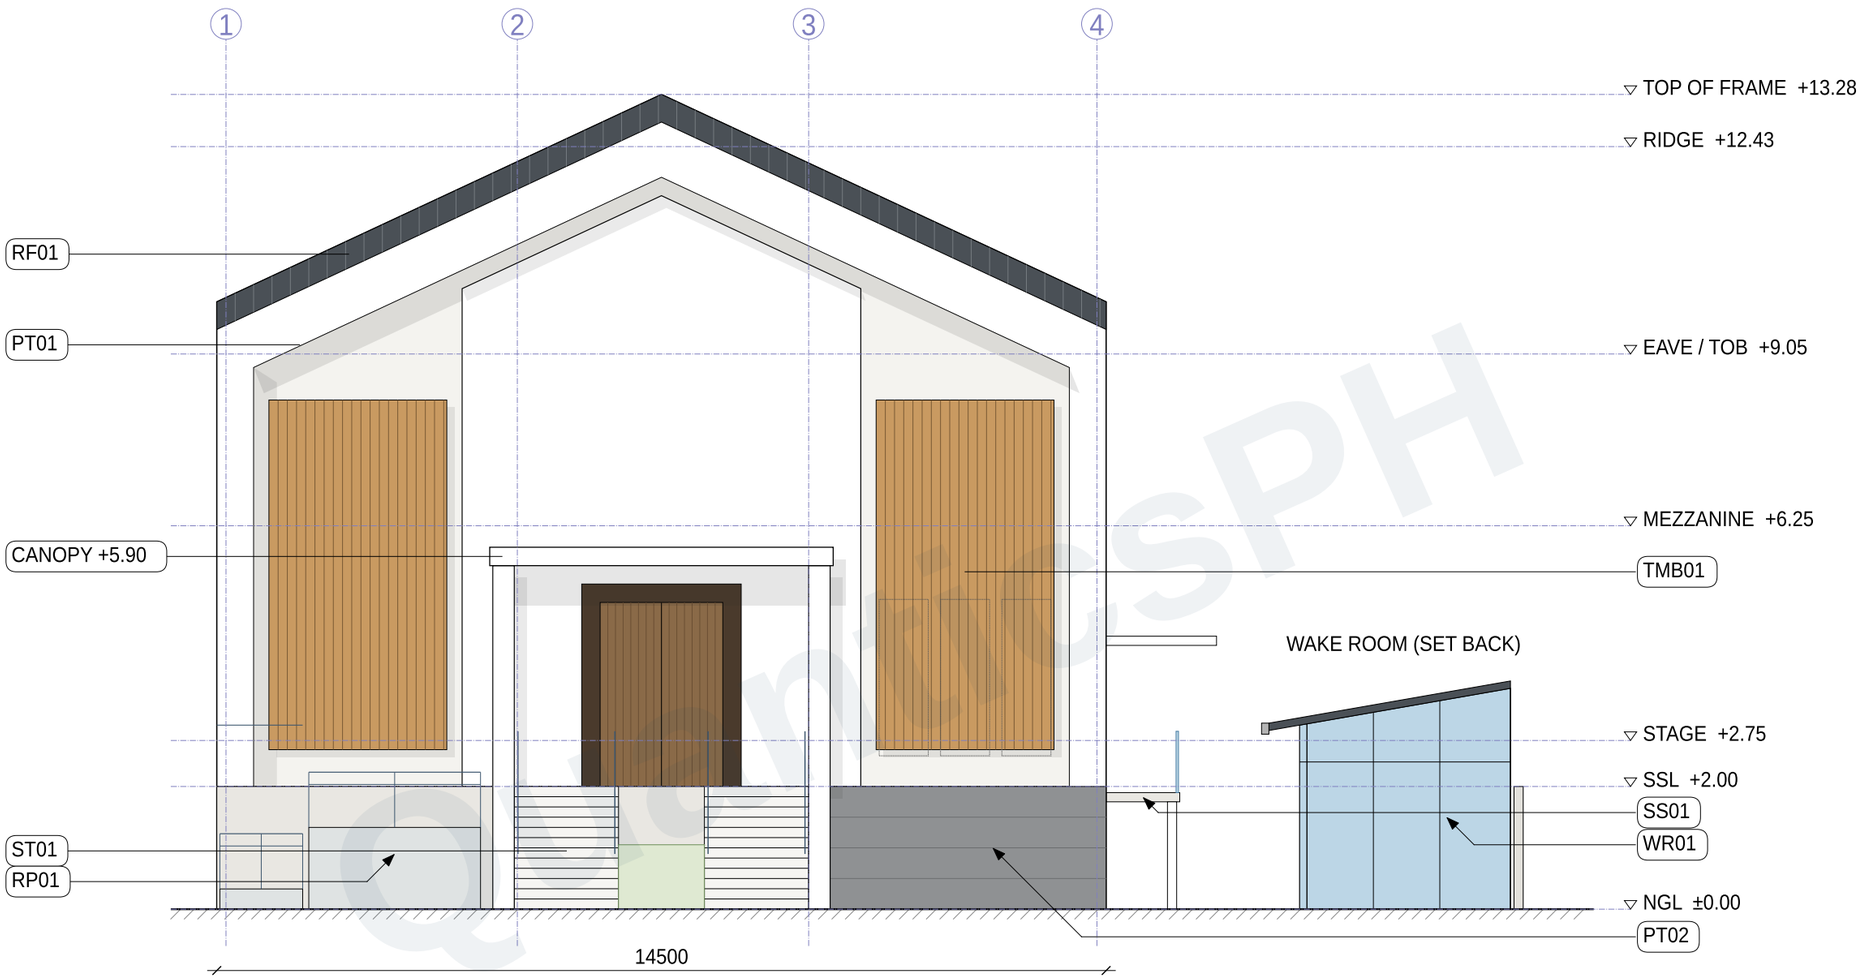

1 FRONT (STREET) ELEVATION

1 : 100

EXTERIOR MATERIAL & FINISHES SCHEDULE

TAG	ITEM	FINISH
RF01	ROOF + VERGE BAND	STANDING-SEAM / LONG-SPAN RIB METAL, MATTE CHARCOAL
PT01	WALLS + PORTAL FRAME	CEMENT PLASTER, ELASTOMERIC PAINT, WARM WHITE
PT02	PLINTH (NGL TO SSL)	TEXTURED STONE-FINISH PAINT, DARK GREY, 500 GROOVES
TMB01	FLANK SCREENS + MAIN DOOR	WOOD-LOOK ALUMINIUM BATTENS, OAK FINISH; TIMBER-LOOK DOOR
ST01	ENTRANCE STAIR + LANDING	NON-SLIP GRANITE-LOOK TILE, STRAIGHT STAINLESS HANDRAILS
RP01	PWD RAMP	1:12, NON-SLIP FINISH, STEEL RAILINGS 700 / 900
SS01	SIDE STAIR	STEEL STRINGER, TIMBER-LOOK TREADS, FRAMELESS GLASS RAIL
WR01	WAKE ROOM	SHED ROOF 500 OVERHANG, GLASS FRONT + SLIDING DOOR

FINISHES AS ON THE APPROVED STREET VIEW (WD-17). NO CROSSES ON THE FACADE OR ROOF.

NOTES

- FRONT FENCE, GATE AND PARKING ARE NOT SHOWN ON THE ELEVATION FOR CLARITY: SEE THE SITE DEVELOPMENT PLAN WD-04 AND THE STREET VIEW WD-17.
- W-01 TO W-03 (DASHED) SIT BEHIND THE RIGHT BATTEN SCREEN.
- ALL FOUR HANDRAILS OF THE ENTRANCE STAIR ARE STRAIGHT. THE WAY FROM THE PWD RAMP TO THE LANDING IS KEPT CLEAR OF PLANTS.
- WINDOWS W-04 / W-05 OF THE REVIT MODEL (RIGHT WALL OF THE ENTRY HALL) ARE NOT ON THE APPROVED STREET VIEW AND ARE LEFT OUT - TO BE CONFIRMED.

0 1 2 3 4 5 10m

SCALE = 1:100

ISSUED FOR

DESIGN REVIEW

QuanticsPH design & documentation

QuanticsPH DESIGN & DOCUMENTATION · www.quanticsph.com
ALL DESIGN, CONSTRUCTION METHODS & MATERIALS TO BE IN ACCORDANCE WITH:
- NATIONAL BUILDING CODE OF THE PHILIPPINES (PD 1096) · NSCP · PEC · RMPCP
- FIRE CODE (RA 9514) · ACCESSIBILITY LAW (BP 344) · MANUFACTURERS' SPECIFICATIONS
DIMENSIONS ARE SUBJECT TO SITE MEASUREMENT & VERIFICATION.
DO NOT SCALE OFF THIS DRAWING. PRELIMINARY - NOT FOR CONSTRUCTION.

- PROJECT

PROPOSED CHURCH BUILDING

Hagonoy-Paombong Road, Hagonoy, Bulacan

- DRAWING TITLE

ELEVATIONS - FRONT

- CLIENT

-

- DRAWN

QuanticsPH

- SCALE

1 : 100 @ A3

- DATE

2026-11-20

- PROJECT NO.

QS-2026-02


- DRAWING NO.

WD-11

rev. A


QuanticsPH

DESIGN & DOCUMENTATION

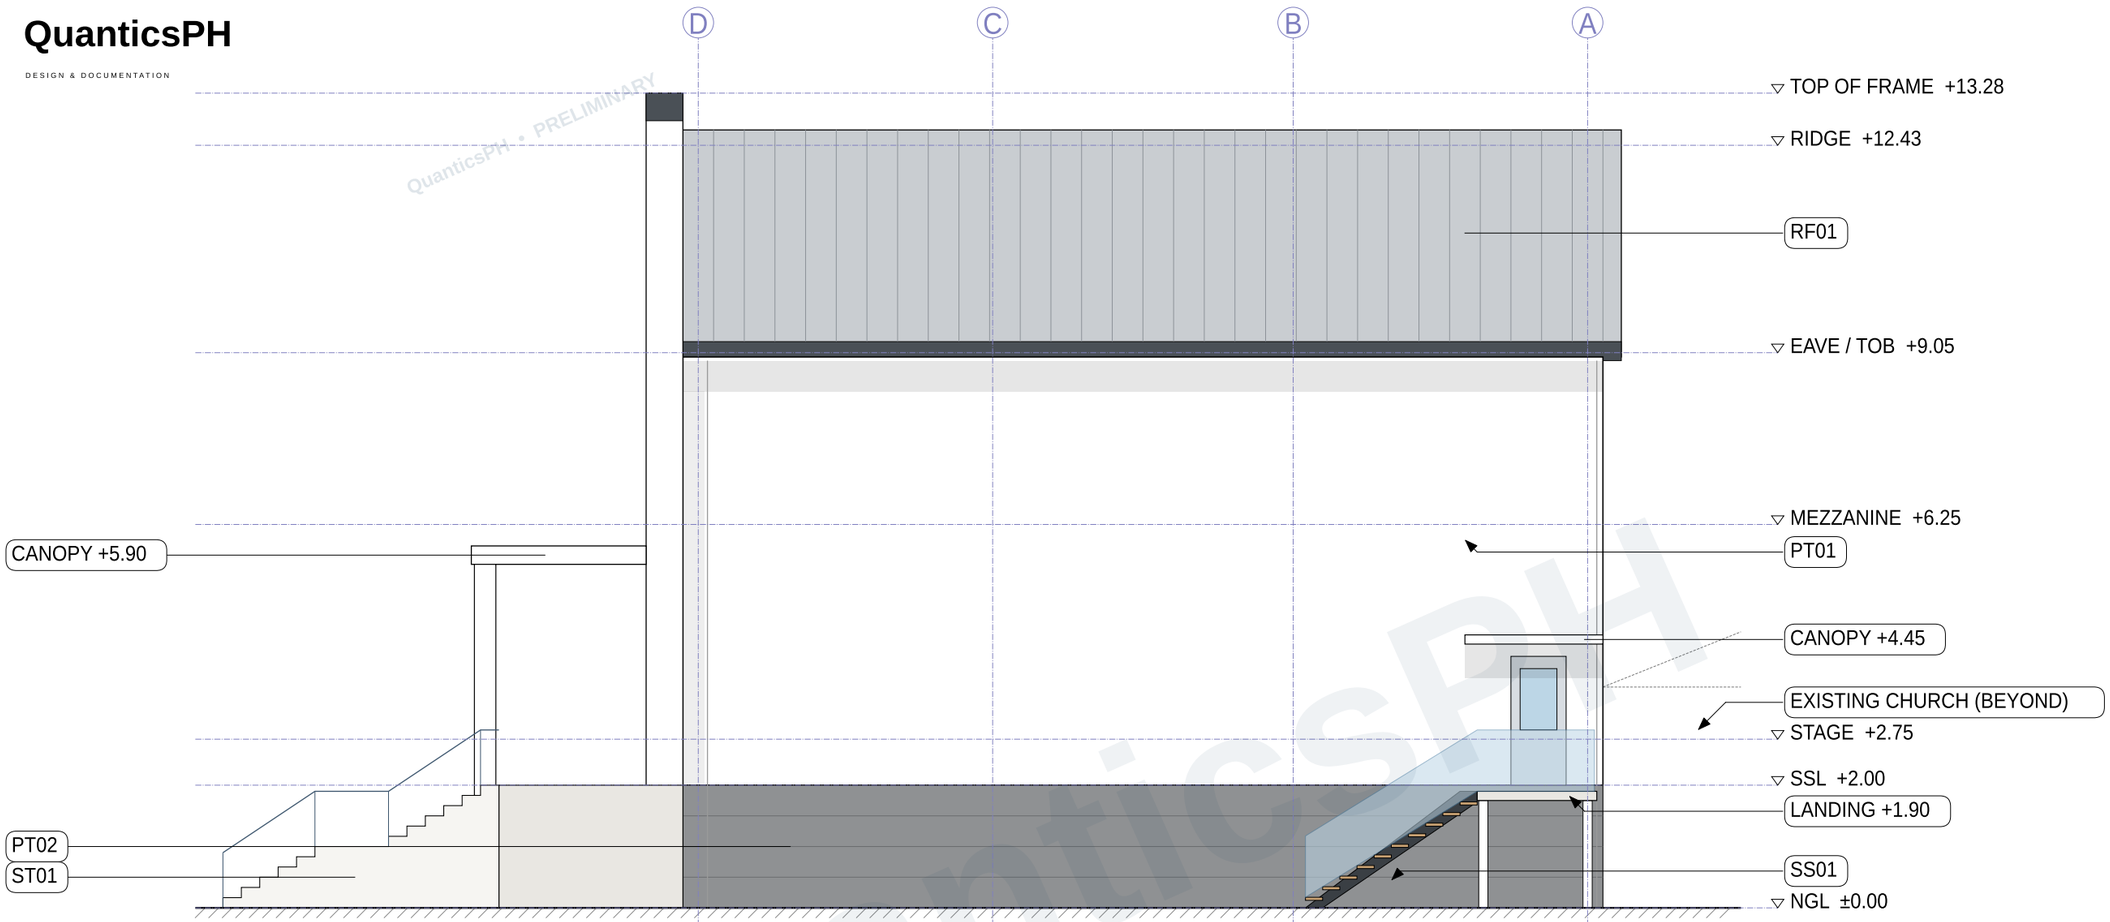


2 RIGHT SIDE ELEVATION (WAKE ROOM SIDE)

1 : 100

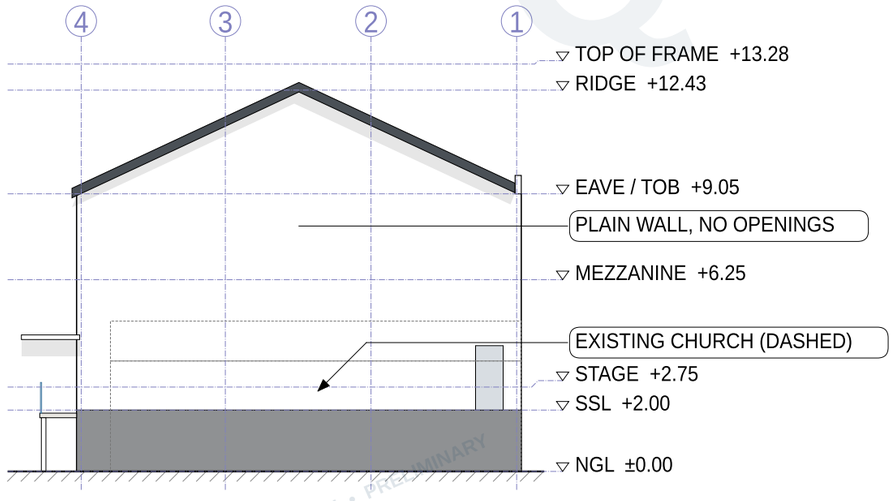

3 REAR ELEVATION

1 : 200

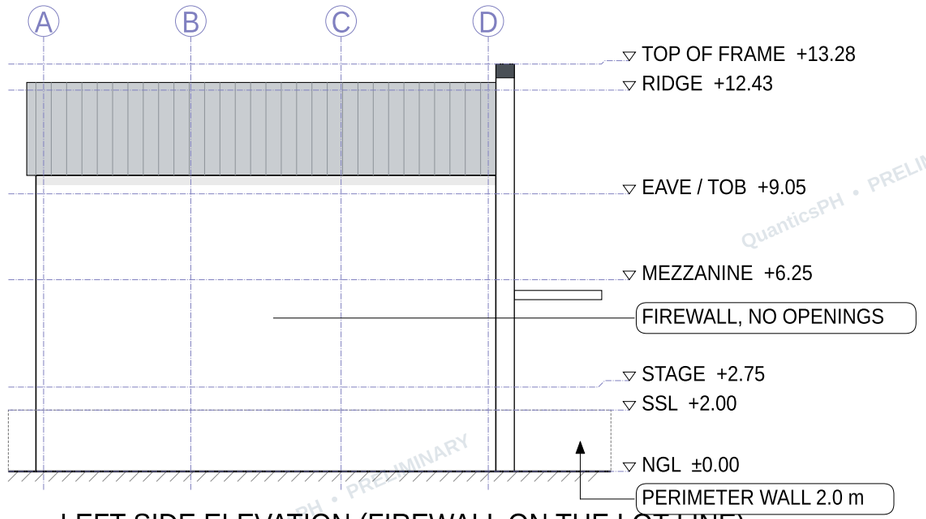

4 LEFT SIDE ELEVATION (FIREWALL ON THE LOT LINE)

1 : 200

0 1 2 4 6 8 10 20m

SCALE = 1:200

NOTES

- RIGHT SIDE ELEVATION IS TAKEN FROM THE WALK BETWEEN THE CHURCH AND THE WAKE ROOM.
- SIDE STAIR: STRAIGHT FLIGHT, 11 RISERS x 173, NO MIDDLE LANDING. THE LANDING AT DOOR D-02 IS THE SAME WIDTH AS THE FLIGHT AND IN LINE WITH IT.
- REAR AND LEFT ELEVATIONS AT 1 : 200: BOTH ARE PLAIN WALLS. THE LEFT WALL IS A FIREWALL ON THE LOT LINE.
- FINISH TAGS: SEE THE SCHEDULE ON WD-11.

REVISION

No.	DATE	DESCRIPTION	ISS. BY
A	2026-11-20	Issued for design review	QS

ISSUED FOR

DESIGN REVIEW

QuanticsPH design & documentation

QuanticsPH DESIGN & DOCUMENTATION · www.quanticsph.com
ALL DESIGN, CONSTRUCTION METHODS & MATERIALS TO BE IN ACCORDANCE WITH:
- NATIONAL BUILDING CODE OF THE PHILIPPINES (PD 1096) · NSCP · PEC · RNPCP
- FIRE CODE (RA 9514) · ACCESSIBILITY LAW (BP 344) · MANUFACTURERS' SPECIFICATIONS
DIMENSIONS ARE SUBJECT TO SITE MEASUREMENT & VERIFICATION.
DO NOT SCALE OFF THIS DRAWING. PRELIMINARY - NOT FOR CONSTRUCTION.

- PROJECT
  PROPOSED CHURCH BUILDING
  Hagonoy-Paombong Road, Hagonoy, Bulacan
- DRAWING TITLE
  ELEVATIONS - SIDES + REAR
- CLIENT
  -
- DRAWN
  QuanticsPH
- SCALE
  As indicated @ A3
- DATE
  2026-11-20
- PROJECT NO.
  QS-2026-02
- DRAWING NO.
  WD-12

rev. A

QuanticsPH • PRELIMINARY

QuanticsPH

DESIGN & DOCUMENTATION

QuanticsPH • PRELIMINARY



0 1 2 3 4 5 10m

SCALE = 1:100

1 GROUND FLOOR - ELECTRICAL LAYOUT

1 : 100

ELECTRICAL LEGEND

TYPE	QTY	DESCRIPTION (MODEL)
A	22	LINEAR LED PENDANT
		DIRECT/INDIRECT 1200mm,
		28W, 3400lm, 4000K, CRI>80,
		DIMMABLE, SUSPENDED @ 5.0m
B	6	ADJUSTABLE LED SPOT 30W,
		2800lm, 3000K, 24deg,
		CEILING MOUNTED - ALTAR
C	2	LED LINEAR WALL GRAZER
		1200mm, 24W, 3000K - ALTAR
		BACK WALL
D	13	SURFACE LED DOWNLIGHT
		DIA.300, 24W, 2400lm, 4000K
F	1	LED WALL BRACKET 15W,
		1200lm, 3000K - STAIR
EL	6	EMERGENCY LIGHT TWIN-HEAD
		LED 2x3W, 90 MIN Ni-Cd
		BATTERY
EX	3	LED EXIT SIGN 3W, 90 MIN
		BATTERY, GREEN
CO	15	DUPLEX CONVENIENCE OUTLET
		2P+G, 16A 250V, UNIVERSAL @
		300 AFF
SO	2	SPECIAL OUTLET 20A
		DEDICATED - SOUND SYSTEM /
		AV RACK
SW	5	1-WAY / 3-WAY WALL SWITCH
		16A, FLUSH @ 1400 AFF -
		GANGS a,b,c,d,e,k (MAIN
		BANK)
LPP	1	LIGHTING & POWER
		PANELBOARD, 230V 1PH 2W+G,
		MAIN 2P-175AT, 30 POLES,
		NEMA 1, SURFACE

NOTES

- FIXTURE TYPES, RATINGS AND CIRCUITS ARE TAKEN FROM THE REVIT MODEL. POSITIONS ARE MOVED FROM THE 18.0 m LAYOUT TO THE OPTION B GRID AND MUST BE RE-COORDINATED WITH THE NEW CEILING.
- EXTERIOR AND LANDSCAPE LIGHTING OF THE OLD ENTRANCE (TYPES G, H, J, K) IS NOT SHOWN: TO BE RE-PLANNED FOR THE NEW PORTICO, STAIR AND RAMP.
- ELECTRICAL DESIGN, LOAD SCHEDULE AND PANEL TO BE SIGNED AND SEALED BY A PROFESSIONAL ELECTRICAL ENGINEER (PEC).
- SWITCHES AT 1400 AFF, OUTLETS AT 300 AFF UNLESS NOTED. EMERGENCY LIGHTS AND EXIT SIGNS ON CIRCUIT L7.
- NO PENDANT IS TO HANG IN FRONT OF A WINDOW.

NORTH

REVISION

No.	DATE	DESCRIPTION	ISS. BY
A	2026-11-20	Issued for design review	QS

ISSUED FOR

DESIGN REVIEW

QuanticsPH design & documentation

QuanticsPH DESIGN & DOCUMENTATION - www.quanticsph.com
ALL DESIGN, CONSTRUCTION METHODS & MATERIALS TO BE IN ACCORDANCE WITH:
- NATIONAL BUILDING CODE OF THE PHILIPPINES (PD 1096) - NSCP - PEC - RNPCP
- FIRE CODE (RA 9514) - ACCESSIBILITY LAW (BP 344) - MANUFACTURERS' SPECIFICATIONS
DIMENSIONS ARE SUBJECT TO SITE MEASUREMENT & VERIFICATION.
DO NOT SCALE OFF THIS DRAWING. PRELIMINARY - NOT FOR CONSTRUCTION.


- PROJECT
  PROPOSED CHURCH BUILDING
  Hagonoy-Paombong Road, Hagonoy, Bulacan
- DRAWING TITLE
  ELECTRICAL PLAN
- CLIENT
  -
- DRAWN
  QuanticsPH
- SCALE
  1 : 100 @ A3
- DATE
  2026-11-20
- PROJECT NO.
  QS-2026-02
- DRAWING NO.
  WD-13

rev. A

QuanticsPH

DESIGN & DOCUMENTATION

QuanticsPH • PRELIMINARY

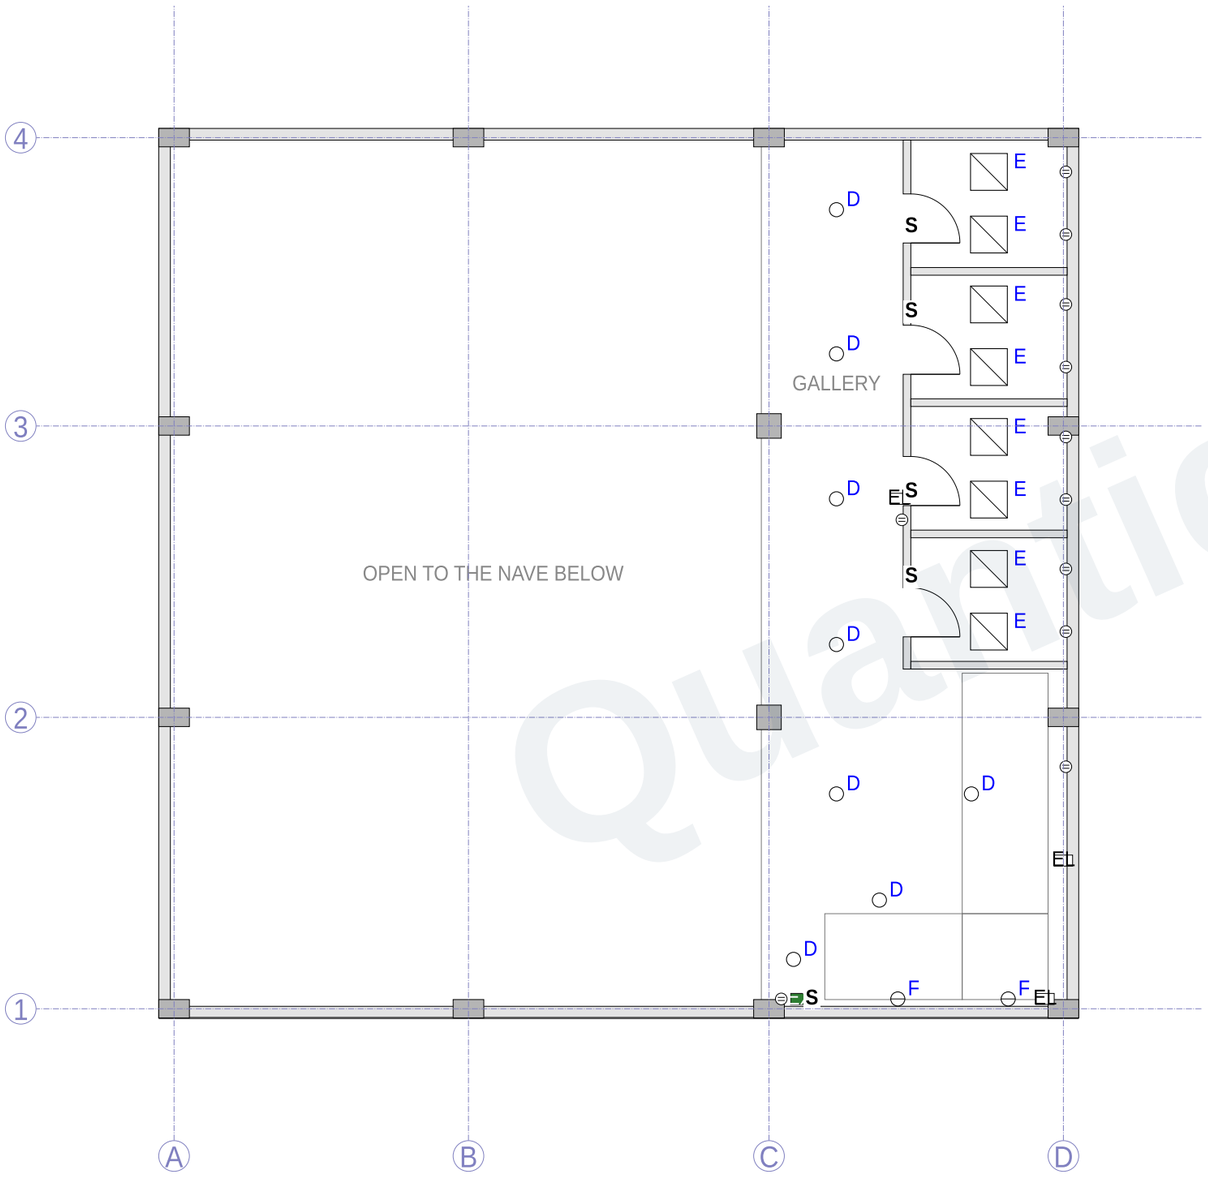

HAGONOY - PAOMBONG ROAD >

ELECTRICAL LEGEND

TYPE	QTY	DESCRIPTION (MODEL)
D	8	SURFACE LED DOWNLIGHT
		DIA.300, 24W, 2400lm, 4000K
E	8	RECESSED LED PANEL 600x600,
		32W, 3200lm, 4000K
F	2	LED WALL BRACKET 15W,
		1200lm, 3000K - STAIR
EL	3	EMERGENCY LIGHT TWIN-HEAD
		LED 2x3W, 90 MIN Ni-Cd
		BATTERY
EX	1	LED EXIT SIGN 3W, 90 MIN
		BATTERY, GREEN
CO	11	DUPLEX CONVENIENCE OUTLET
		2P+G, 16A 250V, UNIVERSAL @
		300 AFF
SW	5	1-WAY / 3-WAY WALL SWITCH
		16A, FLUSH @ 1400 AFF -
		GANGS a,b,c,d,e,k (MAIN
		BANK)

NOTES

- FIXTURE TYPES, RATINGS AND CIRCUITS ARE TAKEN FROM THE REVIT MODEL. POSITIONS ARE MOVED FROM THE 18.0 m LAYOUT TO THE OPTION B GRID AND MUST BE RE-COORDINATED WITH THE NEW CEILING.
- EXTERIOR AND LANDSCAPE LIGHTING OF THE OLD ENTRANCE (TYPES G, H, J, K) IS NOT SHOWN: TO BE RE-PLANNED FOR THE NEW PORTICO, STAIR AND RAMP.
- ELECTRICAL DESIGN, LOAD SCHEDULE AND PANEL TO BE SIGNED AND SEALED BY A PROFESSIONAL ELECTRICAL ENGINEER (PEC).
- SWITCHES AT 1400 AFF, OUTLETS AT 300 AFF UNLESS NOTED. EMERGENCY LIGHTS AND EXIT SIGNS ON CIRCUIT L7.
- NO PENDANT IS TO HANG IN FRONT OF A WINDOW.

0 1 2 3 4 5 10m

SCALE = 1:100

1 MEZZANINE - ELECTRICAL LAYOUT

1 : 100

NORTH

REVISION

No.	DATE	DESCRIPTION	ISS. BY
A	2026-11-20	Issued for design review	QS

ISSUED FOR

DESIGN REVIEW

QuanticsPH design & documentation

QuanticsPH DESIGN & DOCUMENTATION - www.quanticsph.com
ALL DESIGN, CONSTRUCTION METHODS & MATERIALS TO BE IN ACCORDANCE WITH:
- NATIONAL BUILDING CODE OF THE PHILIPPINES (PD 1096) - NSCP - PEC - RNPCP
- FIRE CODE (RA 9514) - ACCESSIBILITY LAW (BP 344) - MANUFACTURERS' SPECIFICATIONS
DIMENSIONS ARE SUBJECT TO SITE MEASUREMENT & VERIFICATION.
DO NOT SCALE OFF THIS DRAWING. PRELIMINARY - NOT FOR CONSTRUCTION.

PROJECT

PROPOSED CHURCH BUILDING

Hagonoy-Paombong Road, Hagonoy, Bulacan

DRAWING TITLE

ELECTRICAL PLAN

CLIENT

-

DRAWN

QuanticsPH

SCALE

1 : 100 @ A3

DATE

2026-11-20

PROJECT NO.

QS-2026-02


DRAWING NO.

WD-14

rev. A


QuanticsPH

DESIGN & DOCUMENTATION

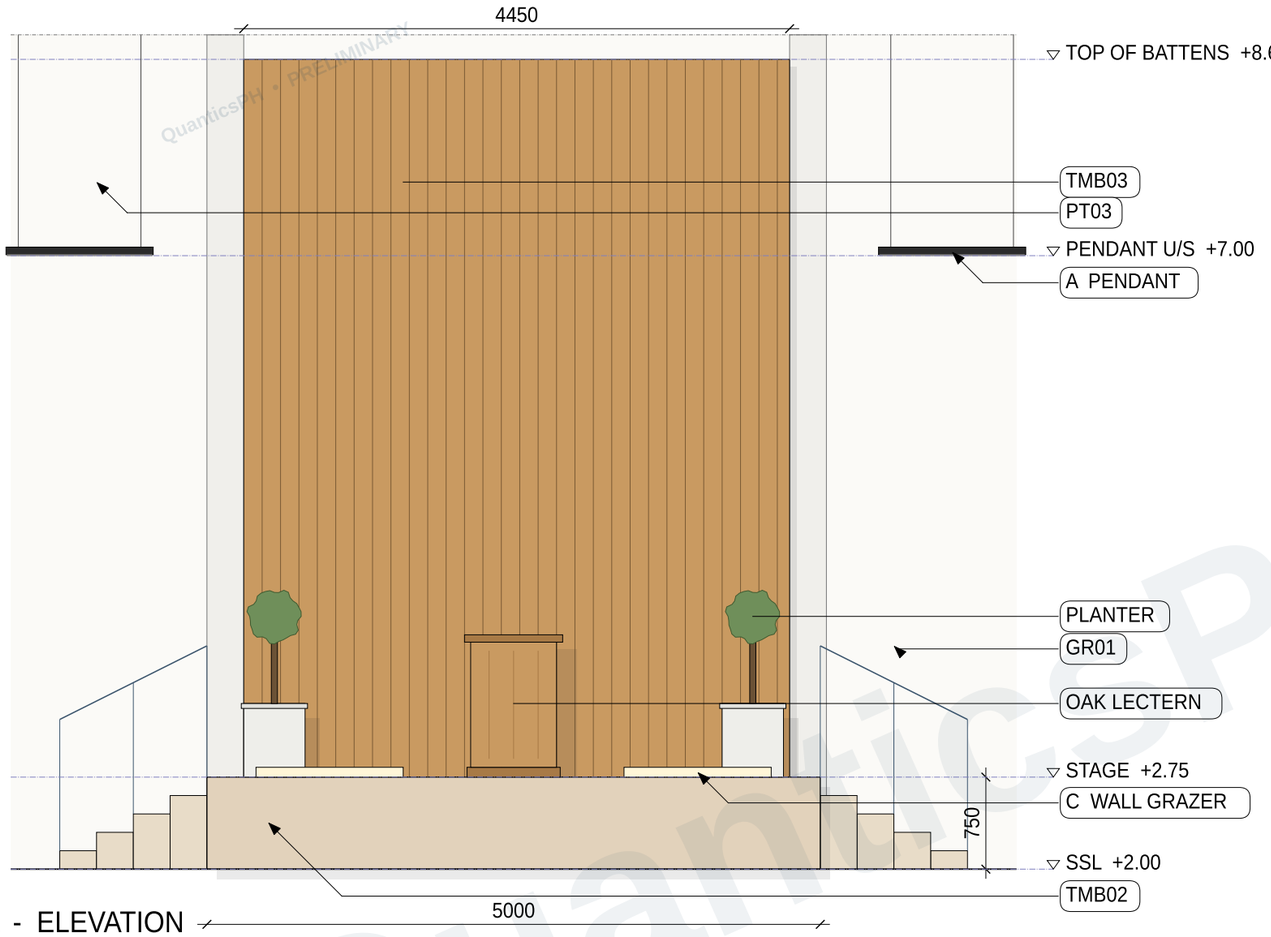

2 STAGE WALL - ELEVATION

1 : 50

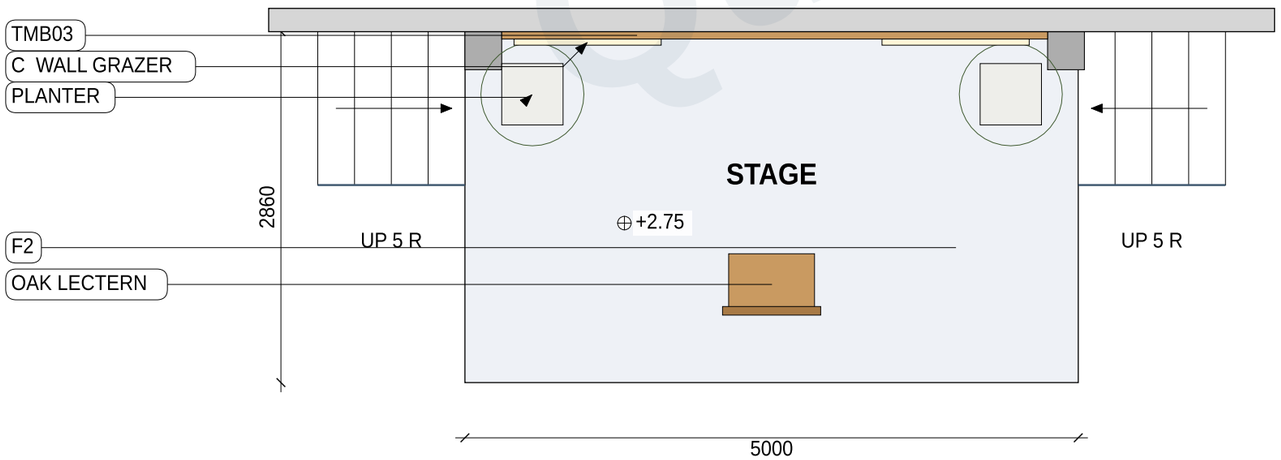

NAVE SSL +2.00

1 STAGE PLAN

1 : 50

STAGE NOTES

- STAGE, STEPS AND GUARD RAILS AS IN THE REVIT MODEL: PLATFORM 5000 x 2860 AT +2.75, STEPS ON BOTH SIDES, 5 RISERS OF 150.
- THE STAGE IS CENTRED ON THE CENTRE LINE (MAIN DOOR - AISLE - STAGE).
- OAK BATTEN FEATURE WALL 4450 WIDE, FROM THE STAGE TO +8.60, WITH LED WALL GRAZERS (TYPE C) AT ITS FOOT.
- LIGHTING (TYPES A, B, C) IS SHOWN ON WD-13.
- THE ELEVATION IS CUT OFF AT +8.80 (DASH-DOT LINE); THE WALL CONTINUES TO THE SLOPED CEILING (SEE WD-10).

INTERIOR MATERIAL & FINISHES SCHEDULE

TAG	ITEM	FINISH
F1	NAVE / ENTRY / GALLERY FLOOR	TILE 600 x 600, MATTE
F2	STAGE FLOOR	TIMBER-LOOK PLANK
F5	MEZZANINE ROOMS FLOOR	VINYL PLANK ON SCREED
PT03	INTERIOR WALLS	PLASTER, ACRYLIC, WARM WHITE
TMB02	STAGE FACE + STEPS	OAK-LOOK LAMINATE
TMB03	STAGE FEATURE WALL	OAK BATTENS ON BACKING
CL01	NAVE CEILING	16 GYPSUM, SLOPED 25°
CL02	MEZZANINE ROOMS CEILING	16 GYPSUM, FLAT AT 2400
GR01	GUARD RAILS	STEEL, 1070 HIGH, PAINTED

FINISHES AS ON THE APPROVED INTERIOR RENDERS (WD-18).

0 0.5 1 1.5 2 2.5 5m

SCALE = 1:50

NORTH

REVISION

No.	DATE	DESCRIPTION	ISS. BY
A	2026-11-20	Issued for design review	QS

ISSUED FOR

DESIGN REVIEW

QuanticsPH design & documentation

QuanticsPH DESIGN & DOCUMENTATION · www.quanticsph.com
ALL DESIGN, CONSTRUCTION METHODS & MATERIALS TO BE IN ACCORDANCE WITH:
- NATIONAL BUILDING CODE OF THE PHILIPPINES (PD 1096) - NSCP - PEC - RNPCP
- FIRE CODE (RA 9514) - ACCESSIBILITY LAW (BP 344) - MANUFACTURERS' SPECIFICATIONS
DIMENSIONS ARE SUBJECT TO SITE MEASUREMENT & VERIFICATION.
DO NOT SCALE OFF THIS DRAWING. PRELIMINARY - NOT FOR CONSTRUCTION.

PROJECT

PROPOSED CHURCH BUILDING

Hagonoy-Paombong Road, Hagonoy, Bulacan

DRAWING TITLE

INTERIORS - STAGE

CLIENT

-

DRAWN

QuanticsPH

SCALE

1 : 50 @ A3

DATE

2026-11-20

PROJECT NO.

QS-2026-02

DRAWING NO.

WD-15


rev. A

QuanticsPH • PRELIMINARY

QuanticsPH


DESIGN & DOCUMENTATION

QuanticsPH • PRELIMINARY

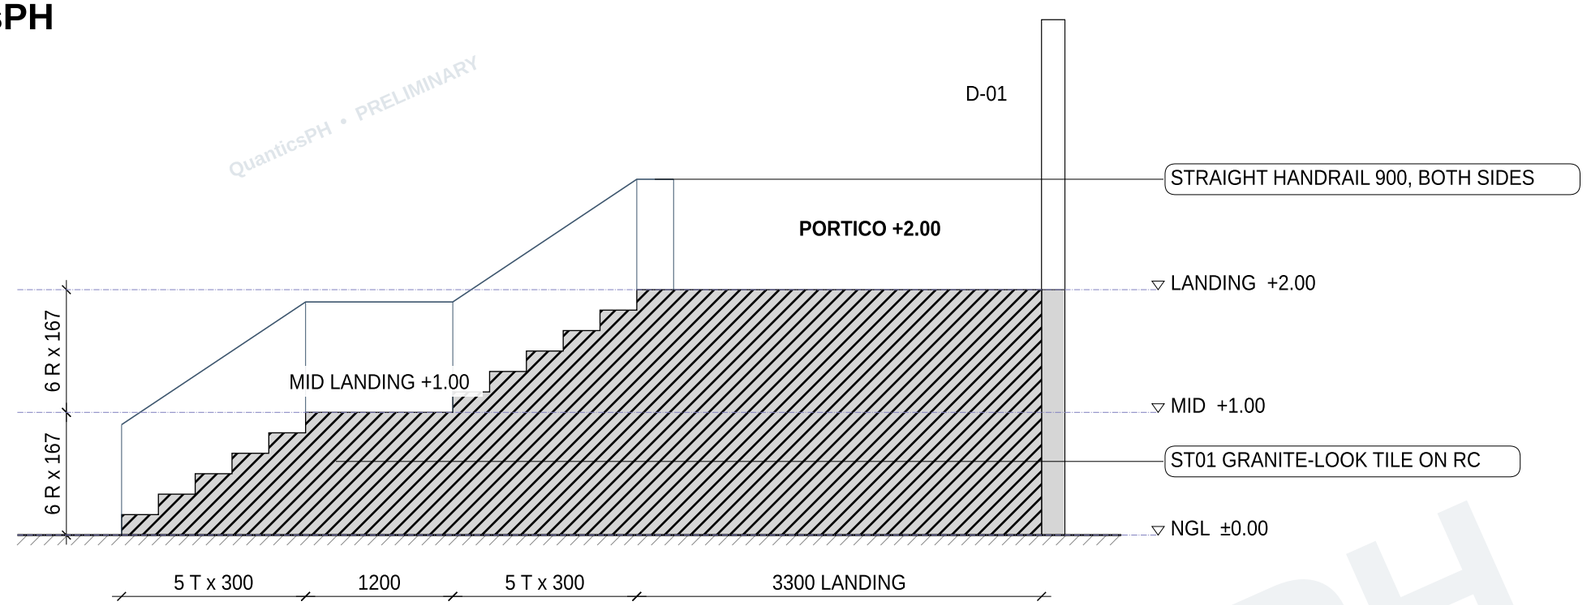


1 ENTRANCE STAIR - SECTION THROUGH ONE FLIGHT

1 : 50

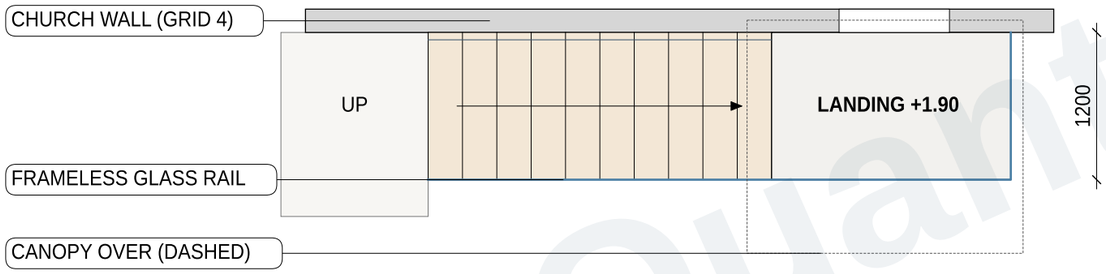


2 SIDE STAIR - PLAN

1 : 50

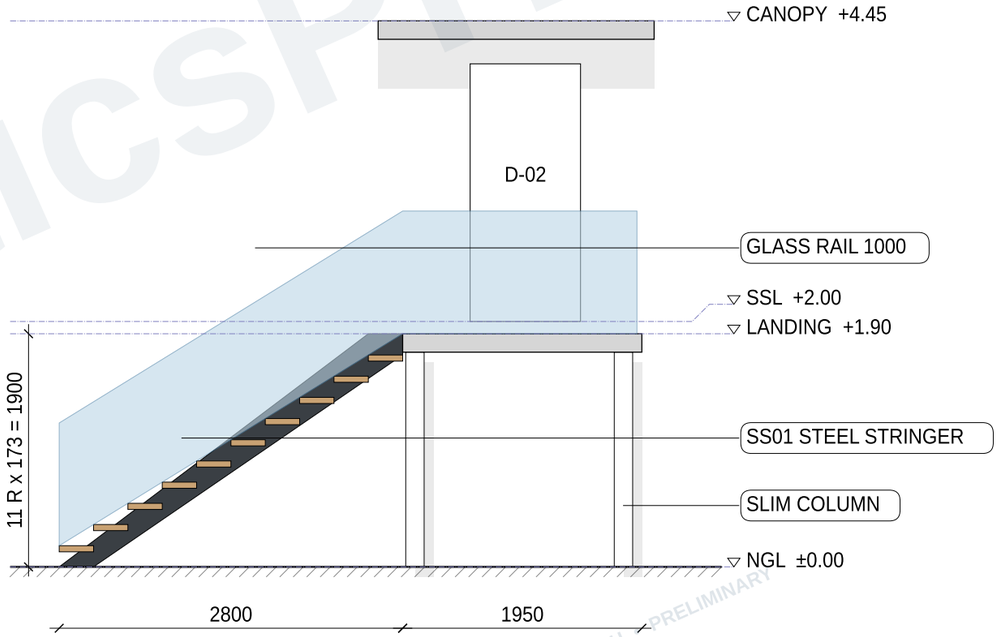

3 SIDE STAIR - ELEVATION

1 : 50

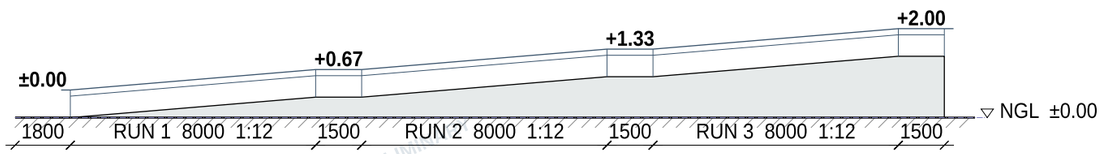

4 PWD RAMP - DEVELOPED SECTION

1 : 200

NOTES

- SIDE STAIR: THE LANDING AT DOOR D-02 IS THE SAME 1200 WIDTH AS THE FLIGHT AND IN LINE WITH IT.
- SIDE STAIR LANDING AT +1.90 (100 BELOW THE FLOOR, AS IN THE MODEL); D-02 OPENS OUT OVER IT: CONSIDER RAISING IT TO +2.00.
- RAMP: 3 RUNS OF 8.0 m AT 1:12 AS ON THE SITE PLAN, HANDRAILS 700 + 900 BOTH SIDES WITH 300 EXTENSIONS, CURB 100, CLEAR WIDTH 1200, LEVEL AREA 1800 AT THE BOTTOM. BP 344 LIMITS A RUN TO 6.0 m: RE-CHECK BEFORE PERMIT (WD-03).
- STRUCTURE OF THE STAIRS, RAMP AND LANDINGS BY THE STRUCTURAL ENGINEER.

NORTH

REVISION

No.	DATE	DESCRIPTION	ISS. BY
A	2026-11-20	Issued for design review	QS

ISSUED FOR

DESIGN REVIEW

QuanticsPH design & documentation

QuanticsPH DESIGN & DOCUMENTATION - www.quanticsph.com
ALL DESIGN, CONSTRUCTION METHODS & MATERIALS TO BE IN ACCORDANCE WITH:
- NATIONAL BUILDING CODE OF THE PHILIPPINES (PD 1096) - NSCP - PEC - RMPCP
- FIRE CODE (RA 9514) - ACCESSIBILITY LAW (BP 344) - MANUFACTURERS' SPECIFICATIONS
DIMENSIONS ARE SUBJECT TO SITE MEASUREMENT & VERIFICATION.
DO NOT SCALE OFF THIS DRAWING. PRELIMINARY - NOT FOR CONSTRUCTION.

- PROJECT
  PROPOSED CHURCH BUILDING
  Hagonoy-Paombong Road, Hagonoy, Bulacan
- DRAWING TITLE
  DETAILS - STAIRS + RAMP
- CLIENT
  -
- DRAWN
  QuanticsPH
- SCALE
  As indicated @ A3
- DATE
  2026-11-20
- PROJECT NO.
  QS-2026-02
- DRAWING NO.
  WD-16

rev: A

QuanticsPH

DESIGN & DOCUMENTATION

QuanticsPH • PRELIMINARY

QuanticsPH • PRELIMINARY



1 STREET VIEW FROM HAGONOY - PAOMBONG ROAD

PHOTO-REAL RENDER (ARTIST'S IMPRESSION) N.T.S.

EXTERIOR MATERIAL & FINISHES

TAG	ITEM	FINISH
RF01	ROOF + VERGE BAND	STANDING-SEAM / LONG-SPAN RIB METAL, MATTE CHARCOAL
PT01	WALLS + PORTAL FRAME	CEMENT PLASTER, ELASTOMERIC PAINT, WARM WHITE
PT02	PLINTH (NGL TO SSL)	TEXTURED STONE-FINISH PAINT, DARK GREY, 500 GROOVES
TMB01	FLANK SCREENS + MAIN DOOR	WOOD-LOOK ALUMINIUM BATTENS, OAK FINISH; TIMBER-LOOK DOOR
ST01	ENTRANCE STAIR + LANDING	NON-SLIP GRANITE-LOOK TILE, STRAIGHT STAINLESS HANDRAILS
RP01	PWD RAMP	1:12, NON-SLIP FINISH, STEEL RAILINGS 700 / 900
SS01	SIDE STAIR	STEEL STRINGER, TIMBER-LOOK TREADS, FRAMELESS GLASS RAIL
WR01	WAKE ROOM	SHED ROOF 500 OVERHANG, GLASS FRONT + SLIDING DOOR

ARTIST'S IMPRESSION FOR DESIGN REVIEW. NEIGHBOURING BUILDINGS, TREES AND SURROUNDINGS ARE INDICATIVE. REFER TO THE PLANS AND ELEVATIONS FOR DIMENSIONS.

QuanticsPH • PRELIMINARY

REVISION

No.	DATE	DESCRIPTION	ISS. BY
A	2026-11-20	Issued for design review	QS

ISSUED FOR

DESIGN REVIEW

QuanticsPH design & documentation

QuanticsPH DESIGN & DOCUMENTATION - www.quanticsph.com
ALL DESIGN, CONSTRUCTION METHODS & MATERIALS TO BE IN ACCORDANCE WITH:
- NATIONAL BUILDING CODE OF THE PHILIPPINES (PD 1096) - NSCP - PEC - RNPCP
- FIRE CODE (RA 9514) - ACCESSIBILITY LAW (BP 344) - MANUFACTURERS' SPECIFICATIONS
DIMENSIONS ARE SUBJECT TO SITE MEASUREMENT & VERIFICATION.
DO NOT SCALE OFF THIS DRAWING. PRELIMINARY - NOT FOR CONSTRUCTION.

• PROJECT

PROPOSED CHURCH BUILDING

Hagonoy-Paombong Road, Hagonoy, Bulacan

• DRAWING TITLE

3D PERSPECTIVE - STREET VIEW

• CLIENT

-

• DRAWN

QuanticsPH

• SCALE

N.T.S. @ A3

• DATE

2026-11-20

• PROJECT NO.

QS-2026-02

• DRAWING NO.

WD-17

rev. A

QuanticsPH

DESIGN & DOCUMENTATION

QuanticsPH • PRELIMINARY

QuanticsPH • PRELIMINARY

NORTH

REVISION

No.	DATE	DESCRIPTION	ISS. BY
A	2026-11-20	Issued for design review	QS



1 REAR VIEW FROM ABOVE THE FISHPOND SIDE
ARTIST'S IMPRESSION N.T.S.



2 NAVE - FROM THE ENTRANCE TO THE STAGE
ARTIST'S IMPRESSION N.T.S.



3 NAVE - FROM GRID 1 WALL TO THE STAGE
ARTIST'S IMPRESSION N.T.S.




4 NAVE - FROM GRID 4 WALL TO THE STAGE
ARTIST'S IMPRESSION N.T.S.




5 NAVE - FROM GRID 1 WALL TO THE ENTRANCE
ARTIST'S IMPRESSION N.T.S.



6 NAVE - FROM GRID 4 WALL TO THE ENTRANCE
ARTIST'S IMPRESSION N.T.S.

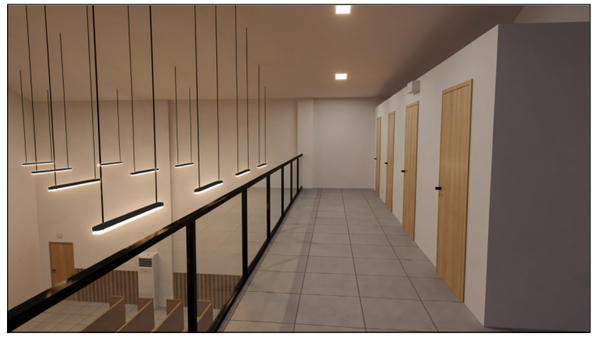


7 MEZZANINE GALLERY (+6.25)
ARTIST'S IMPRESSION N.T.S.

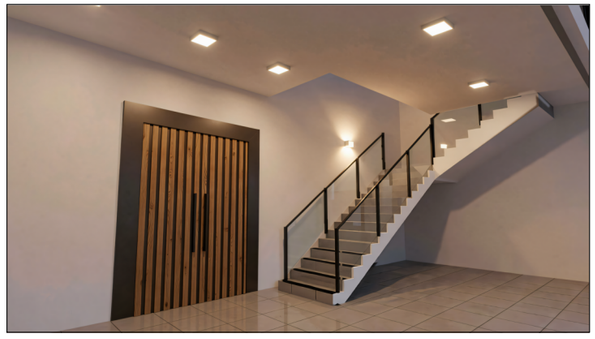

8 ENTRANCE HALL AND STAIR TO MEZZANINE
ARTIST'S IMPRESSION N.T.S.



9 WAKE ROOM
ARTIST'S IMPRESSION N.T.S.

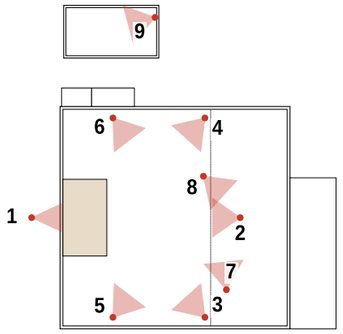

K KEY PLAN - CAMERAS
1 : 400

KEY PLAN NOTES

- ROAD ON THE RIGHT, AS ON THE FLOOR PLANS.
- SHADED: STAGE. DASHED: MEZZANINE EDGE.
- WAKE ROOM AT THE TOP.
- VIEW 7 IS ON THE MEZZANINE (+6.25).
- VIEW 1 IS AN AERIAL VIEW FROM THE REAR.

ARTIST'S IMPRESSIONS FOR DESIGN REVIEW, MADE FROM THE 3D BASE VIEWS OF THE APPROVED PLANS. SURROUNDINGS, PLANTS AND LOOSE FURNITURE ARE INDICATIVE.
REFER TO THE PLANS, SECTIONS AND ELEVATIONS FOR DIMENSIONS AND TO THE ELECTRICAL PLANS FOR LIGHT FITTINGS.

QuanticsPH • PRELIMINARY

ISSUED FOR
DESIGN REVIEW

QuanticsPH design & documentation

QuanticsPH DESIGN & DOCUMENTATION :: www.quanticsph.com
ALL DESIGN, CONSTRUCTION METHODS & MATERIALS TO BE IN ACCORDANCE WITH:
- NATIONAL BUILDING CODE OF THE PHILIPPINES (PD 1096) - NSCP - PEC - RMCP
- FIRE CODE (RA 9514) - ACCESSIBILITY LAW (BP 344) - MANUFACTURERS' SPECIFICATIONS
DIMENSIONS ARE SUBJECT TO SITE MEASUREMENT & VERIFICATION.
DO NOT SCALE OFF THIS DRAWING. PRELIMINARY - NOT FOR CONSTRUCTION.

- PROJECT
PROPOSED CHURCH BUILDING
Hagonoy-Paombong Road, Hagonoy, Bulacan
- DRAWING TITLE
3D PERSPECTIVES - REAR + INTERIORS
- CLIENT
-
- DRAWN
QuanticsPH
- SCALE
AS SHOWN @ A3
- DATE
2026-11-20
- PROJECT NO.
QS-2026-02
- DRAWING NO.
WD-18

rev. A